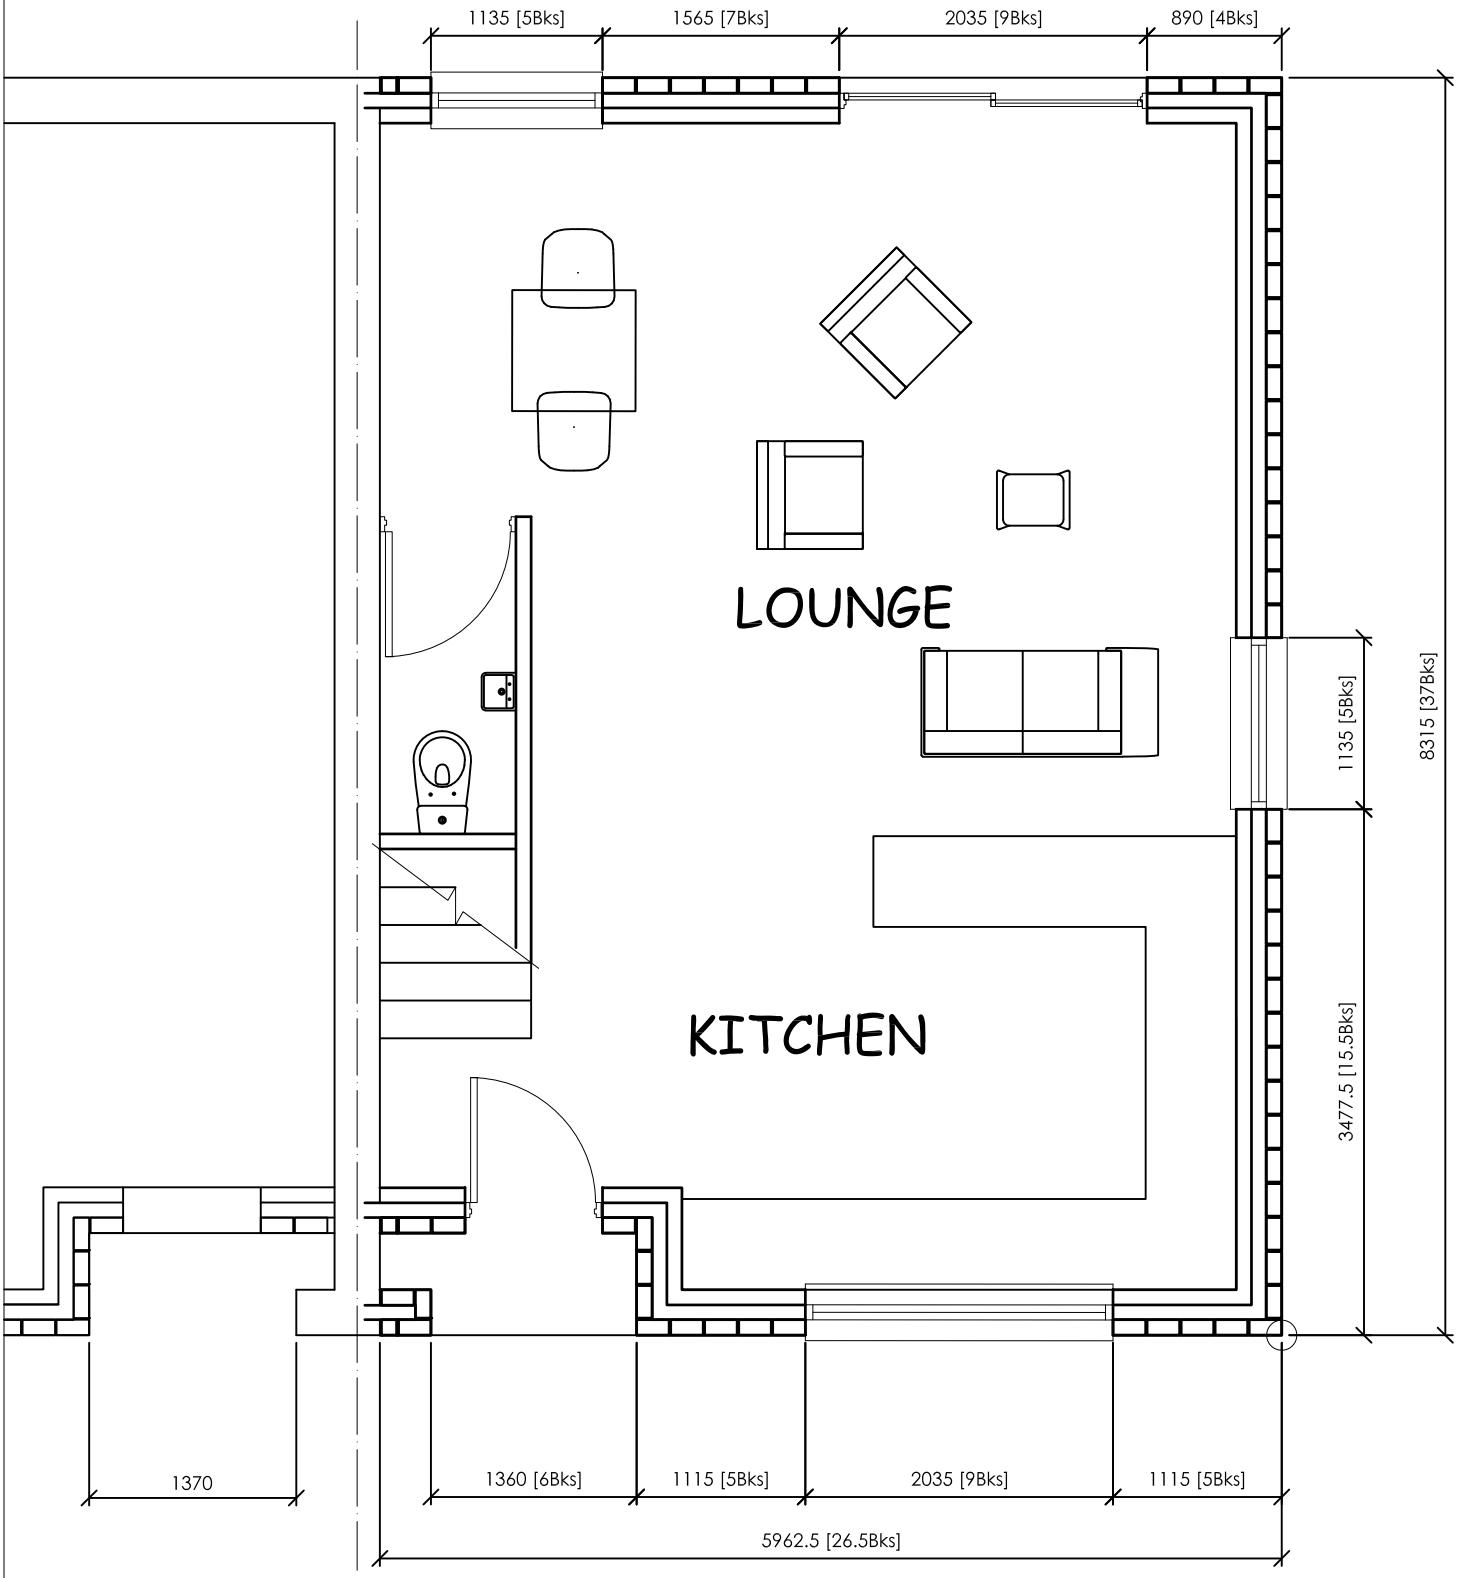

No. 12 No. 12a

GROUND FLOOR PLAN

SCALE 1:50

0 1 2 3 4 5

PLOT 1

MR G STYLES
12 HALEWICK CLOSE,
SOMPTING
WEST SUSSEX
BN15 0NF

AbraCADabra Draughting Services
55 Sussex Street, Littlehampton,
West Sussex, BN17 6JD

DRAWN S.G.L.	Job No. 23026	DRG No. 11	REV A	DATE FEB 20

SCALE 1:50 @ A4 FOR PLANING APPROVAL