259 Old Shoreham Road, BN424LP (V2)

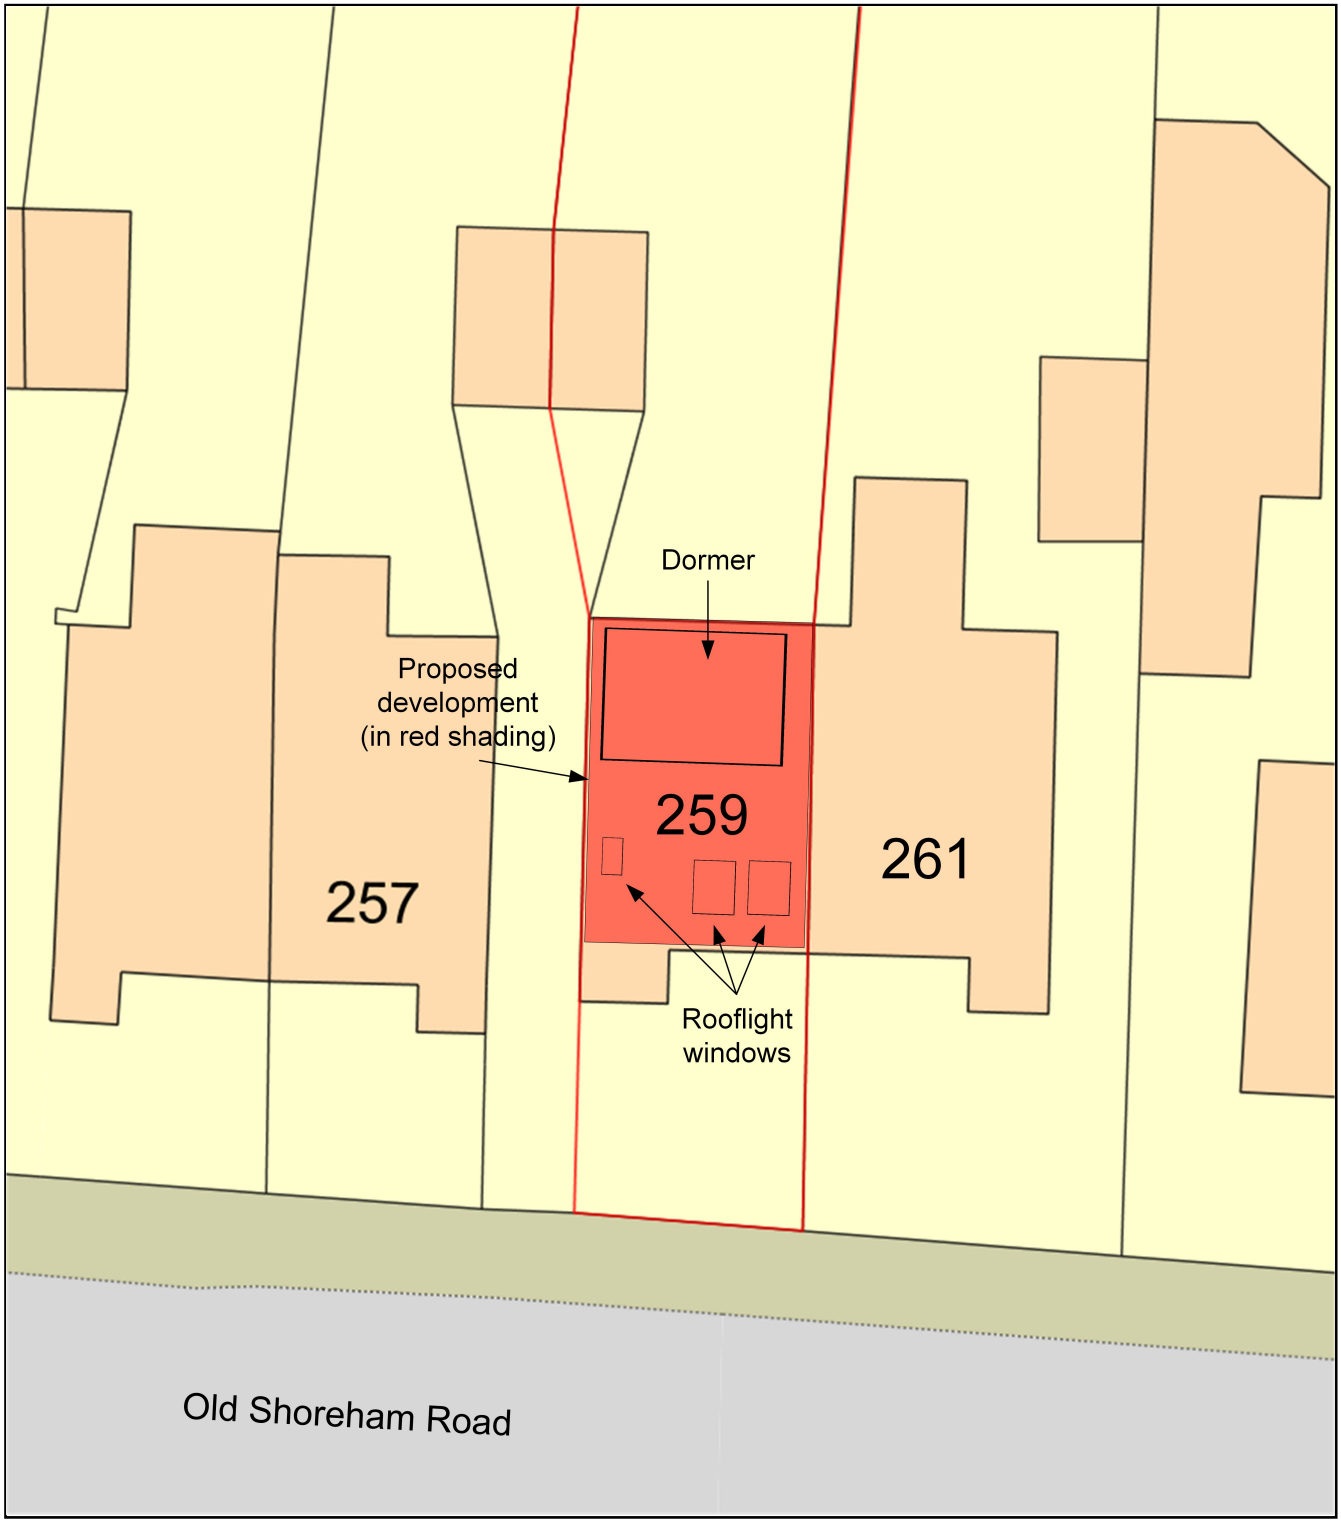

0 10

Metres

N

ReQuestaPlan

Plan Produced for: Abdulmasih

Plan Reference Number: TQRQM18067214844639

Scale: 1:200 @ A4

© Crown copyright, All rights reserved. 2017 Licence number 0100042766