EXISTING SITE PLAN - WITH PROPOSED PARKING

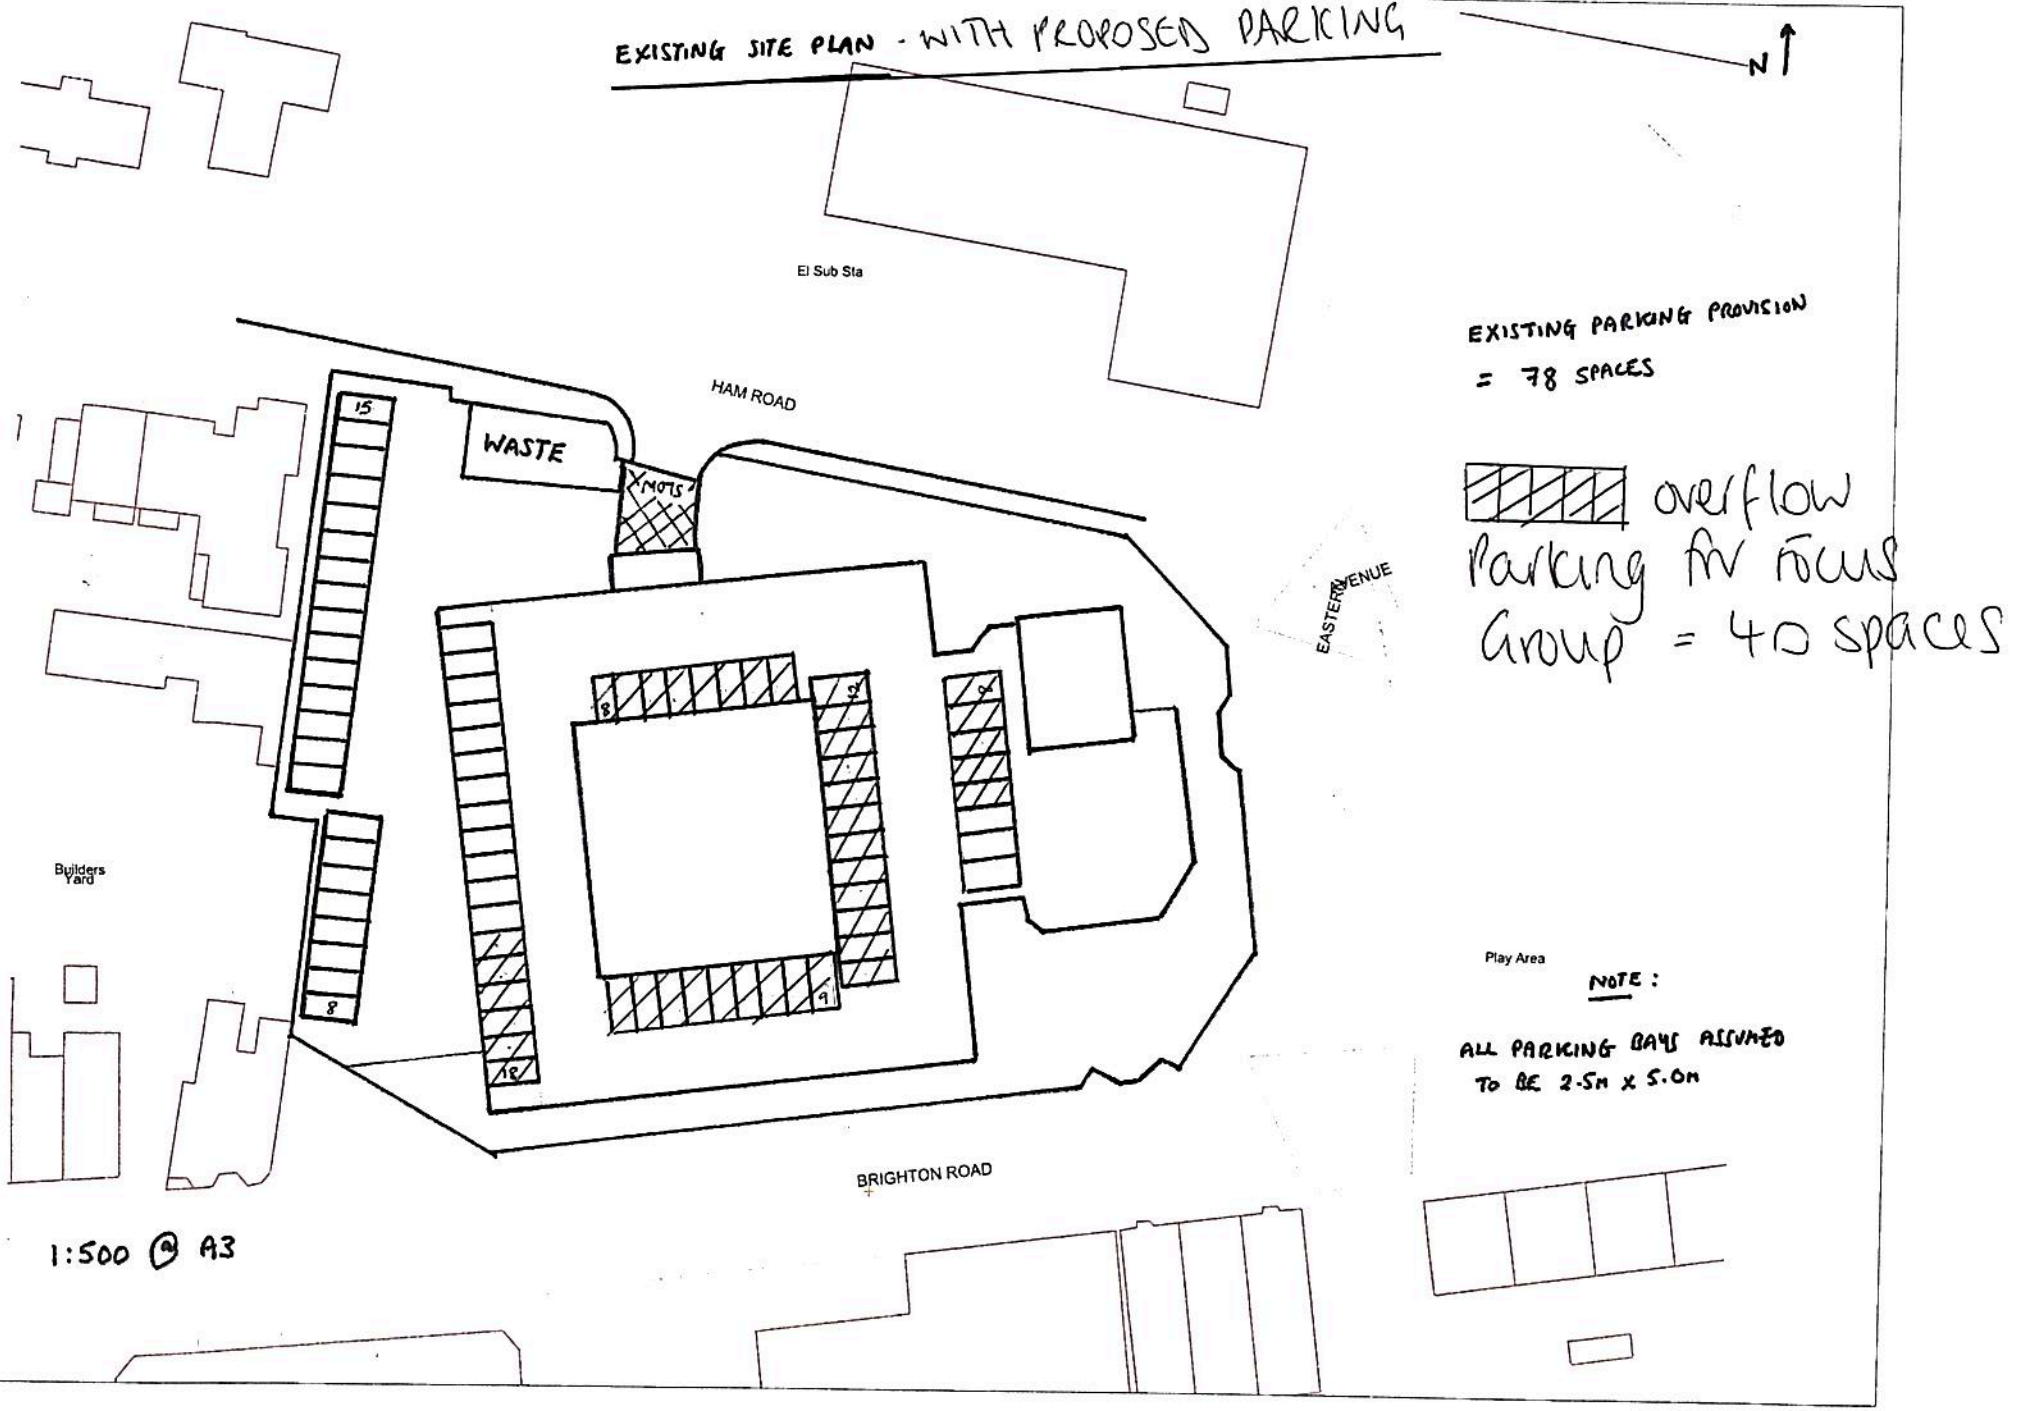

EXISTING PARKING PROVISION
= 78 SPACES

overflow Parking for Focus Group = 40 spaces

NOTE :

ALL PARKING BAYS ASSUMED TO BE 2.5m x 5.0m

1:500 @ A3