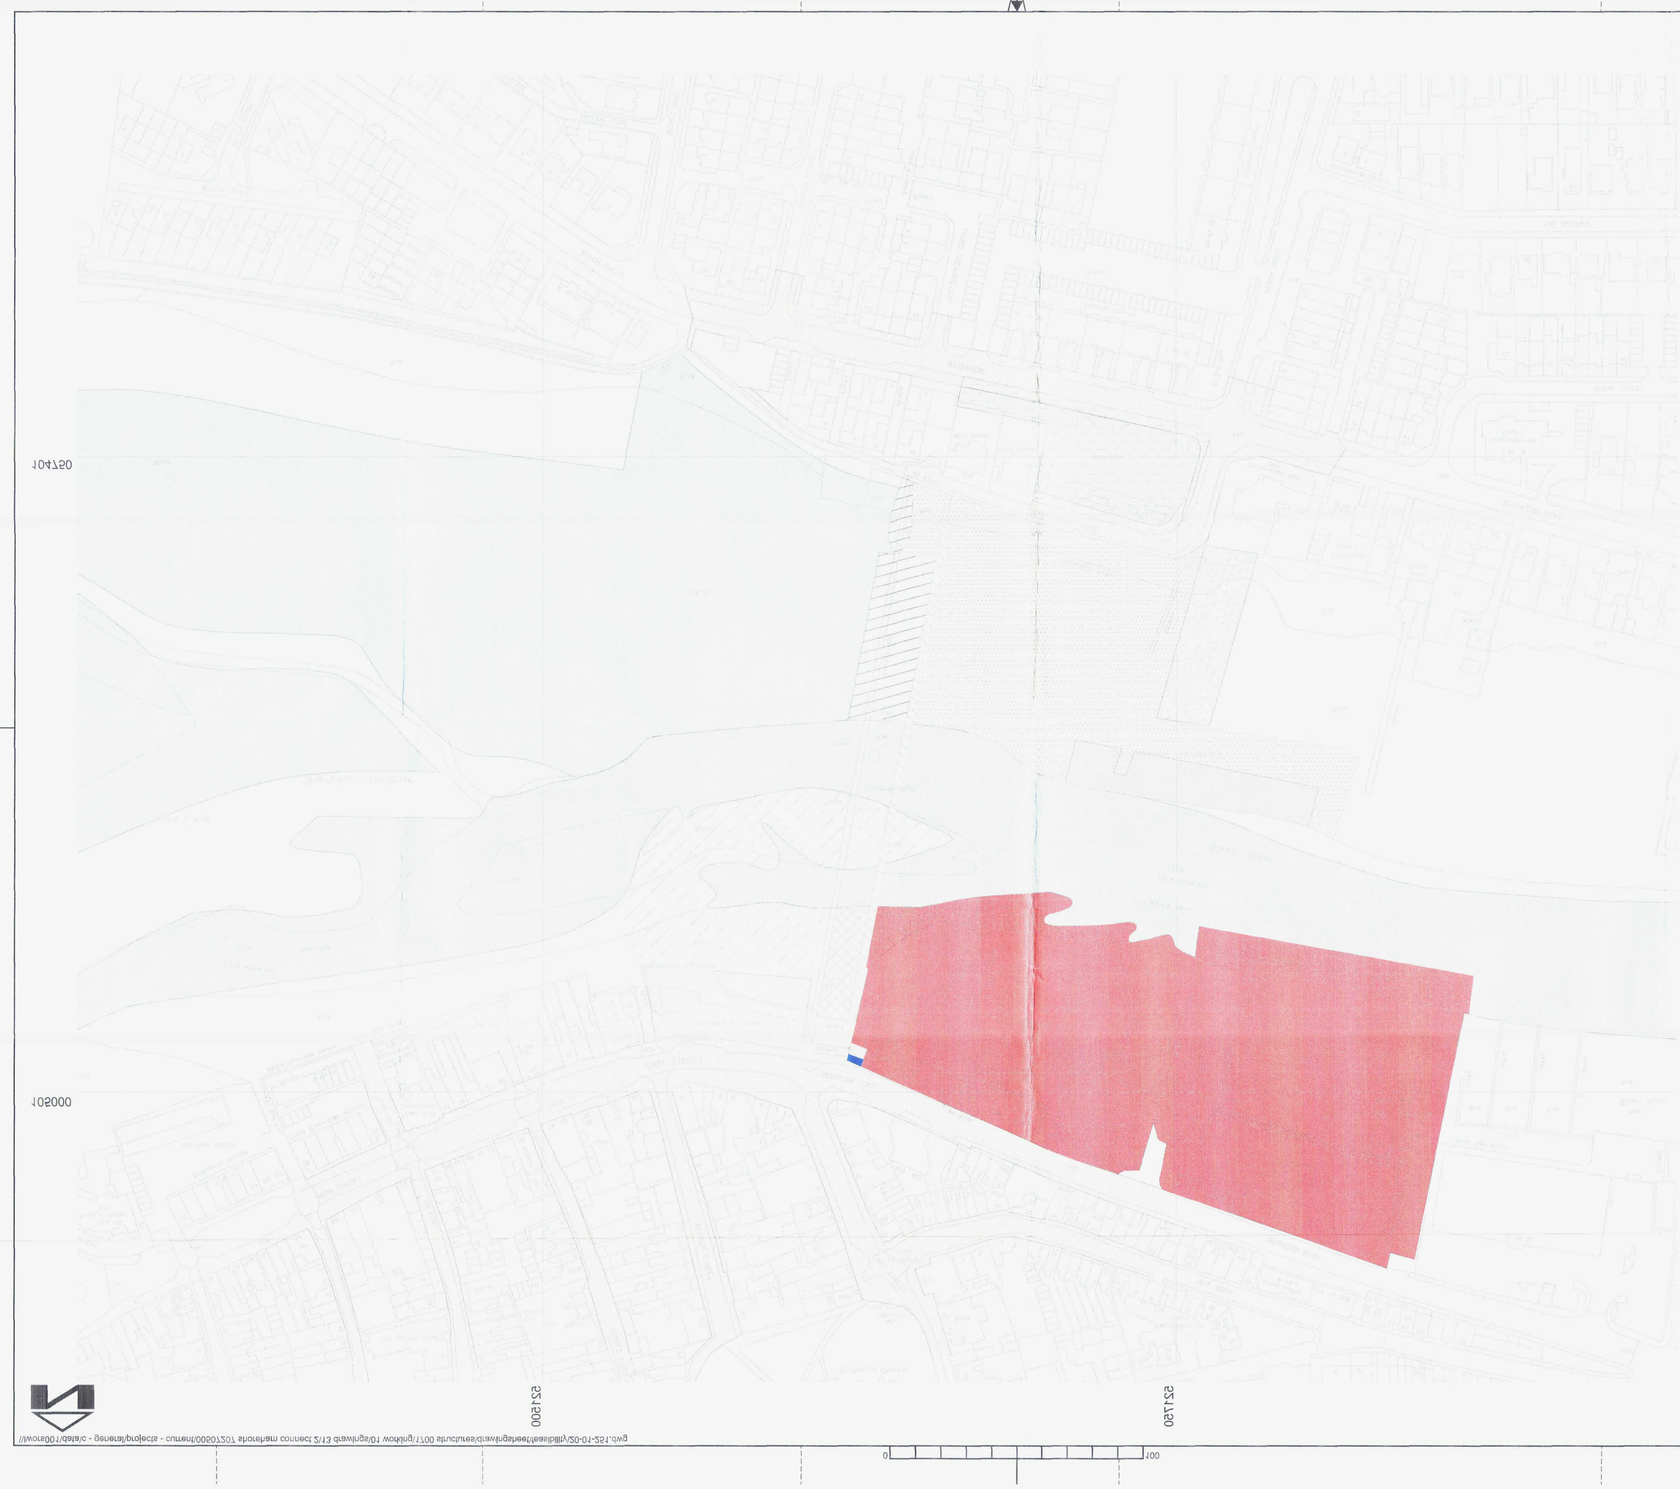


Notes

1) Boundaries to Land Ownership have been indicated to only best endeavours. no declaration are to be based upon the ownership - refer to Land Registry information for definitive purposes.

LEGEND

	WSX180715
	SXS6418 (Proprietor: Chichester Port Authority)
	WSX88850 (Proprietor: The Royal Society for the Protection of Birds)
	WSX171386 (Proprietor: Valerie Graham Ware. Edward Norman Blanford. Kelly Charles Wilmore and Richard Hinxman.)
	WSX172884 (Proprietor: Chichester Port Authority)
	WSX174808 (Proprietor: Sussex Yacht Club Limited)
	WSX170715 (Proprietor: Sussex Yacht Club Limited)
	WSX255238 (Proprietor: Sussex Yacht Club Limited)
	Limited: Confirmation awaited. Part Unregistered records show land owned by Sussex Yacht Club
	WSX172625 (Proprietor: Sally Anne Crawshell)
	WSX305715 (Proprietor: EDF Energy Networks land easement)
	WSX356713 (Proprietor: Adur District Council)
	West Sussex County Council (Extents Indicated based upon available information- may extend further)
	Highway Boundary
	Part Unregistered records show land part of Highway Boundary:
	West Sussex County Council to confirm
	Part Unregistered records show land owned by Duke of Norfolk:
	Enquiries: Agent for the estate advised to be no longer the case and land is likely to be owned by Adur District Council or West Sussex County council. Neither authorities can confirm title.
	Part Unregistered records show land owned by Adur District Council.
	Council. To be confirmed by Adur District Council.

ORDNANCE SURVEY COPYRIGHT
Some drawn detail derived from Ordnance Survey mapping with the permission of the Controller of Her Majesty's Stationery Office © Crown copyright and data base rights 2008. All rights reserved. Unauthorised reproduction may lead to prosecution or civil proceedings. Some drawn detail derived from Ordnance Survey mapping with the permission of the Controller of Her Majesty's Stationery Office © Crown copyright and data base rights 2008.

Rev	Revision details	Chkd	Appd	Date

Drawn:	K.G.BODDY		For comment
Designed:	L.HADFORD		For tender
Checked:	S.TOFTS		For construction
Approved:	G.BELL		As constructed
Date:	04/03/10		

File ref:

Highways
West Sussex
County
Council

Project Name
Shoreham Harbour Footbridge

Drawing Title
LAND OWNERSHIP PLAN

Original Drawing Size : A1	
Scale : 1:250	Dimensions : -

Drawing No	Rev
0025702\02-01-SP1	00

//worldfp01/data/c - generic/projects - current/0025702/SP1 shoreham connect 2/13 drawings/01 working/00 structures/civil/highways/general/dwg/Bridge/0025702-01-02-SP1.dwg