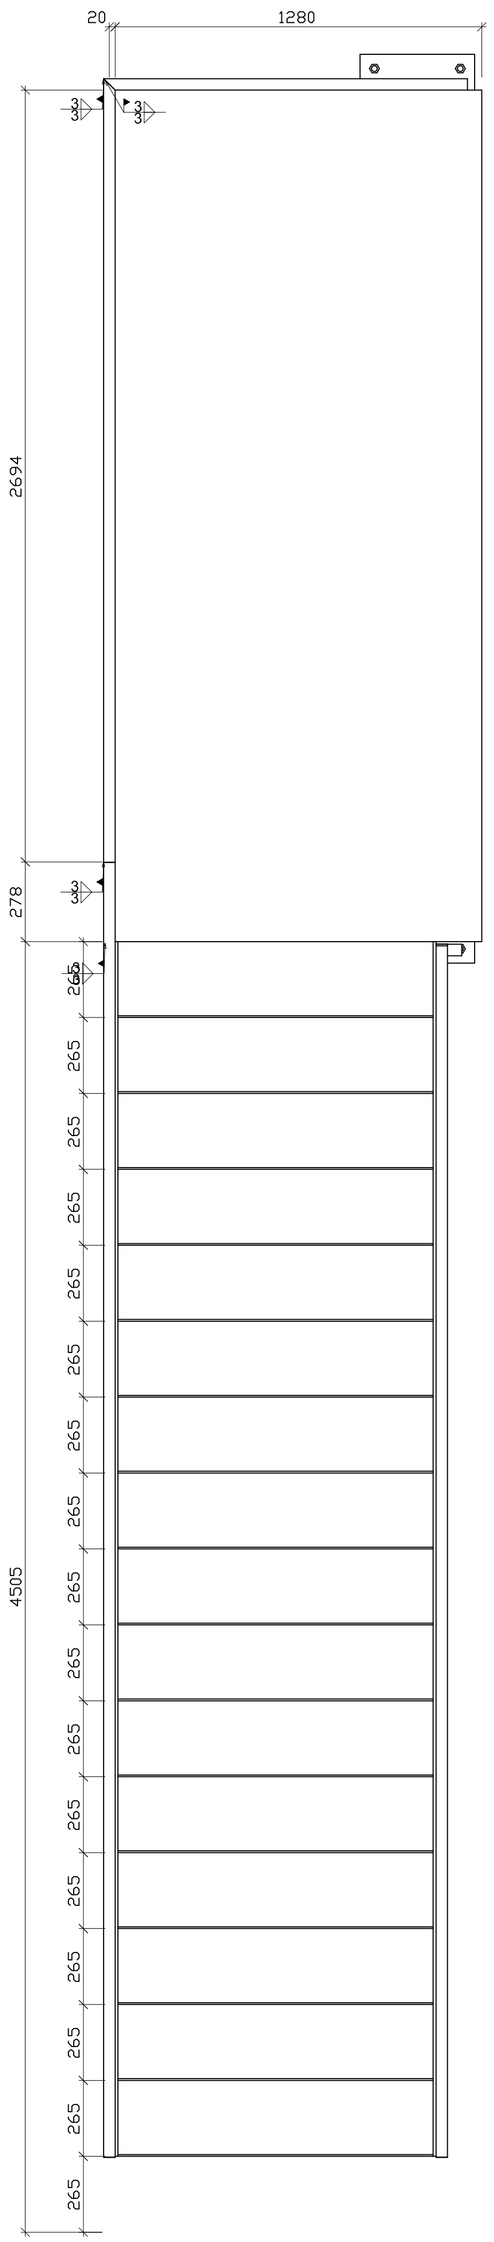

Plan View

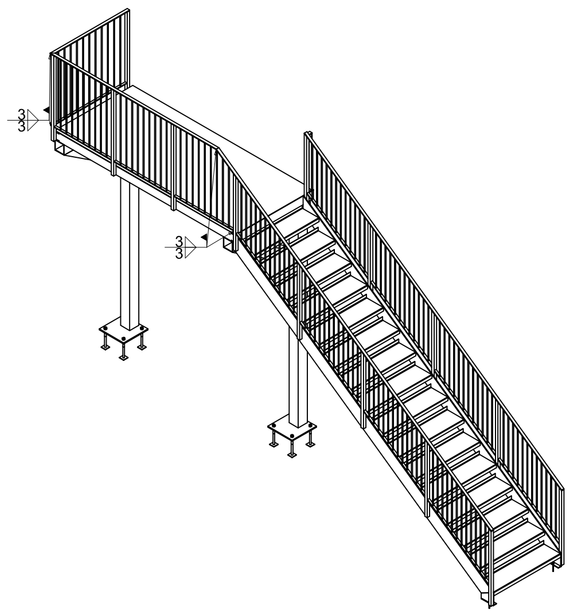

Iso View View

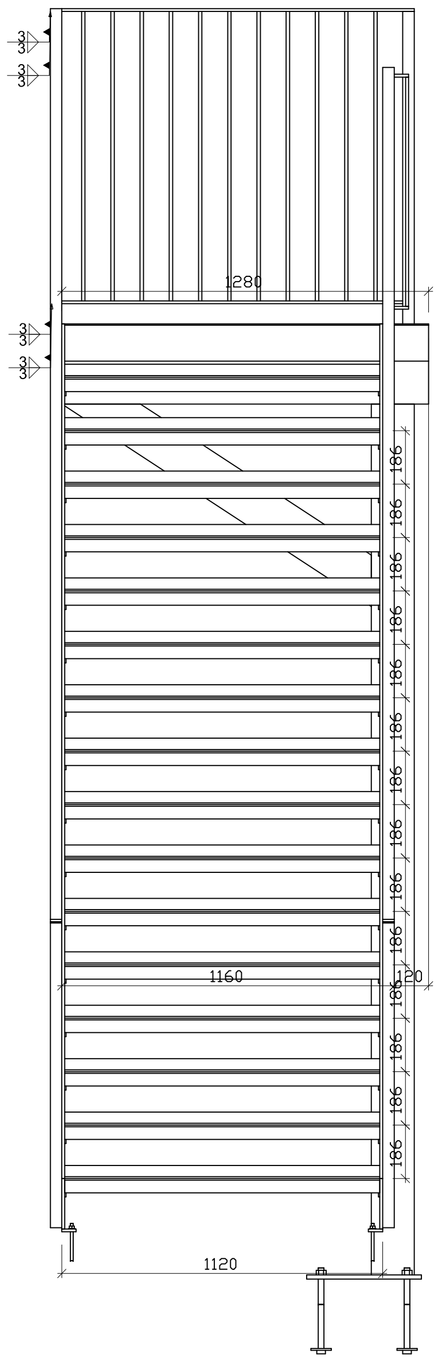

End View View

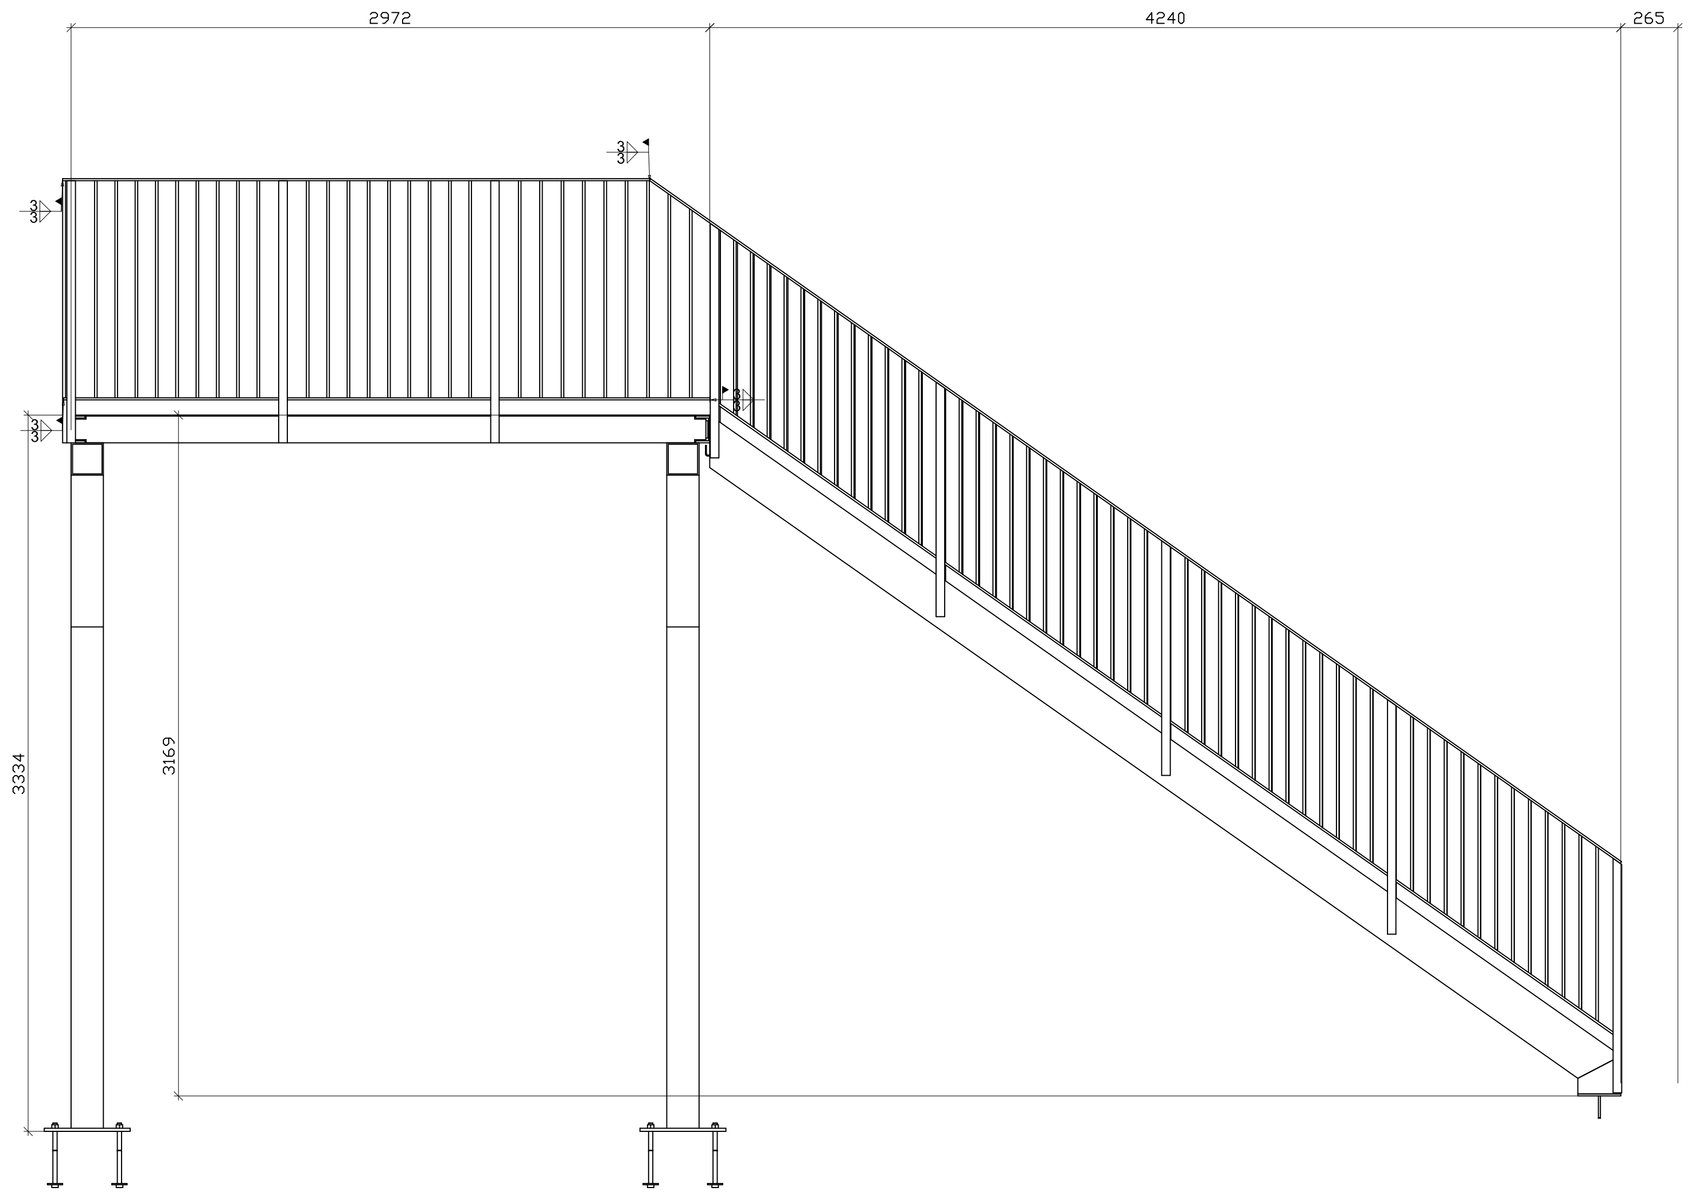

Side Elevation View

General Notes

1. This drawing must not be scaled.

Index	Date	Description	Author

REVISIONS

Autodesk®

CLIENT			
PROJECT			
DRAWING TITLE			
DRAWN BY	CHECKED BY	DATE: 30/07/2018	SCALE: As Noted
PROJECT No.	DRAWING No.: [G]- 100		REV: Rev0