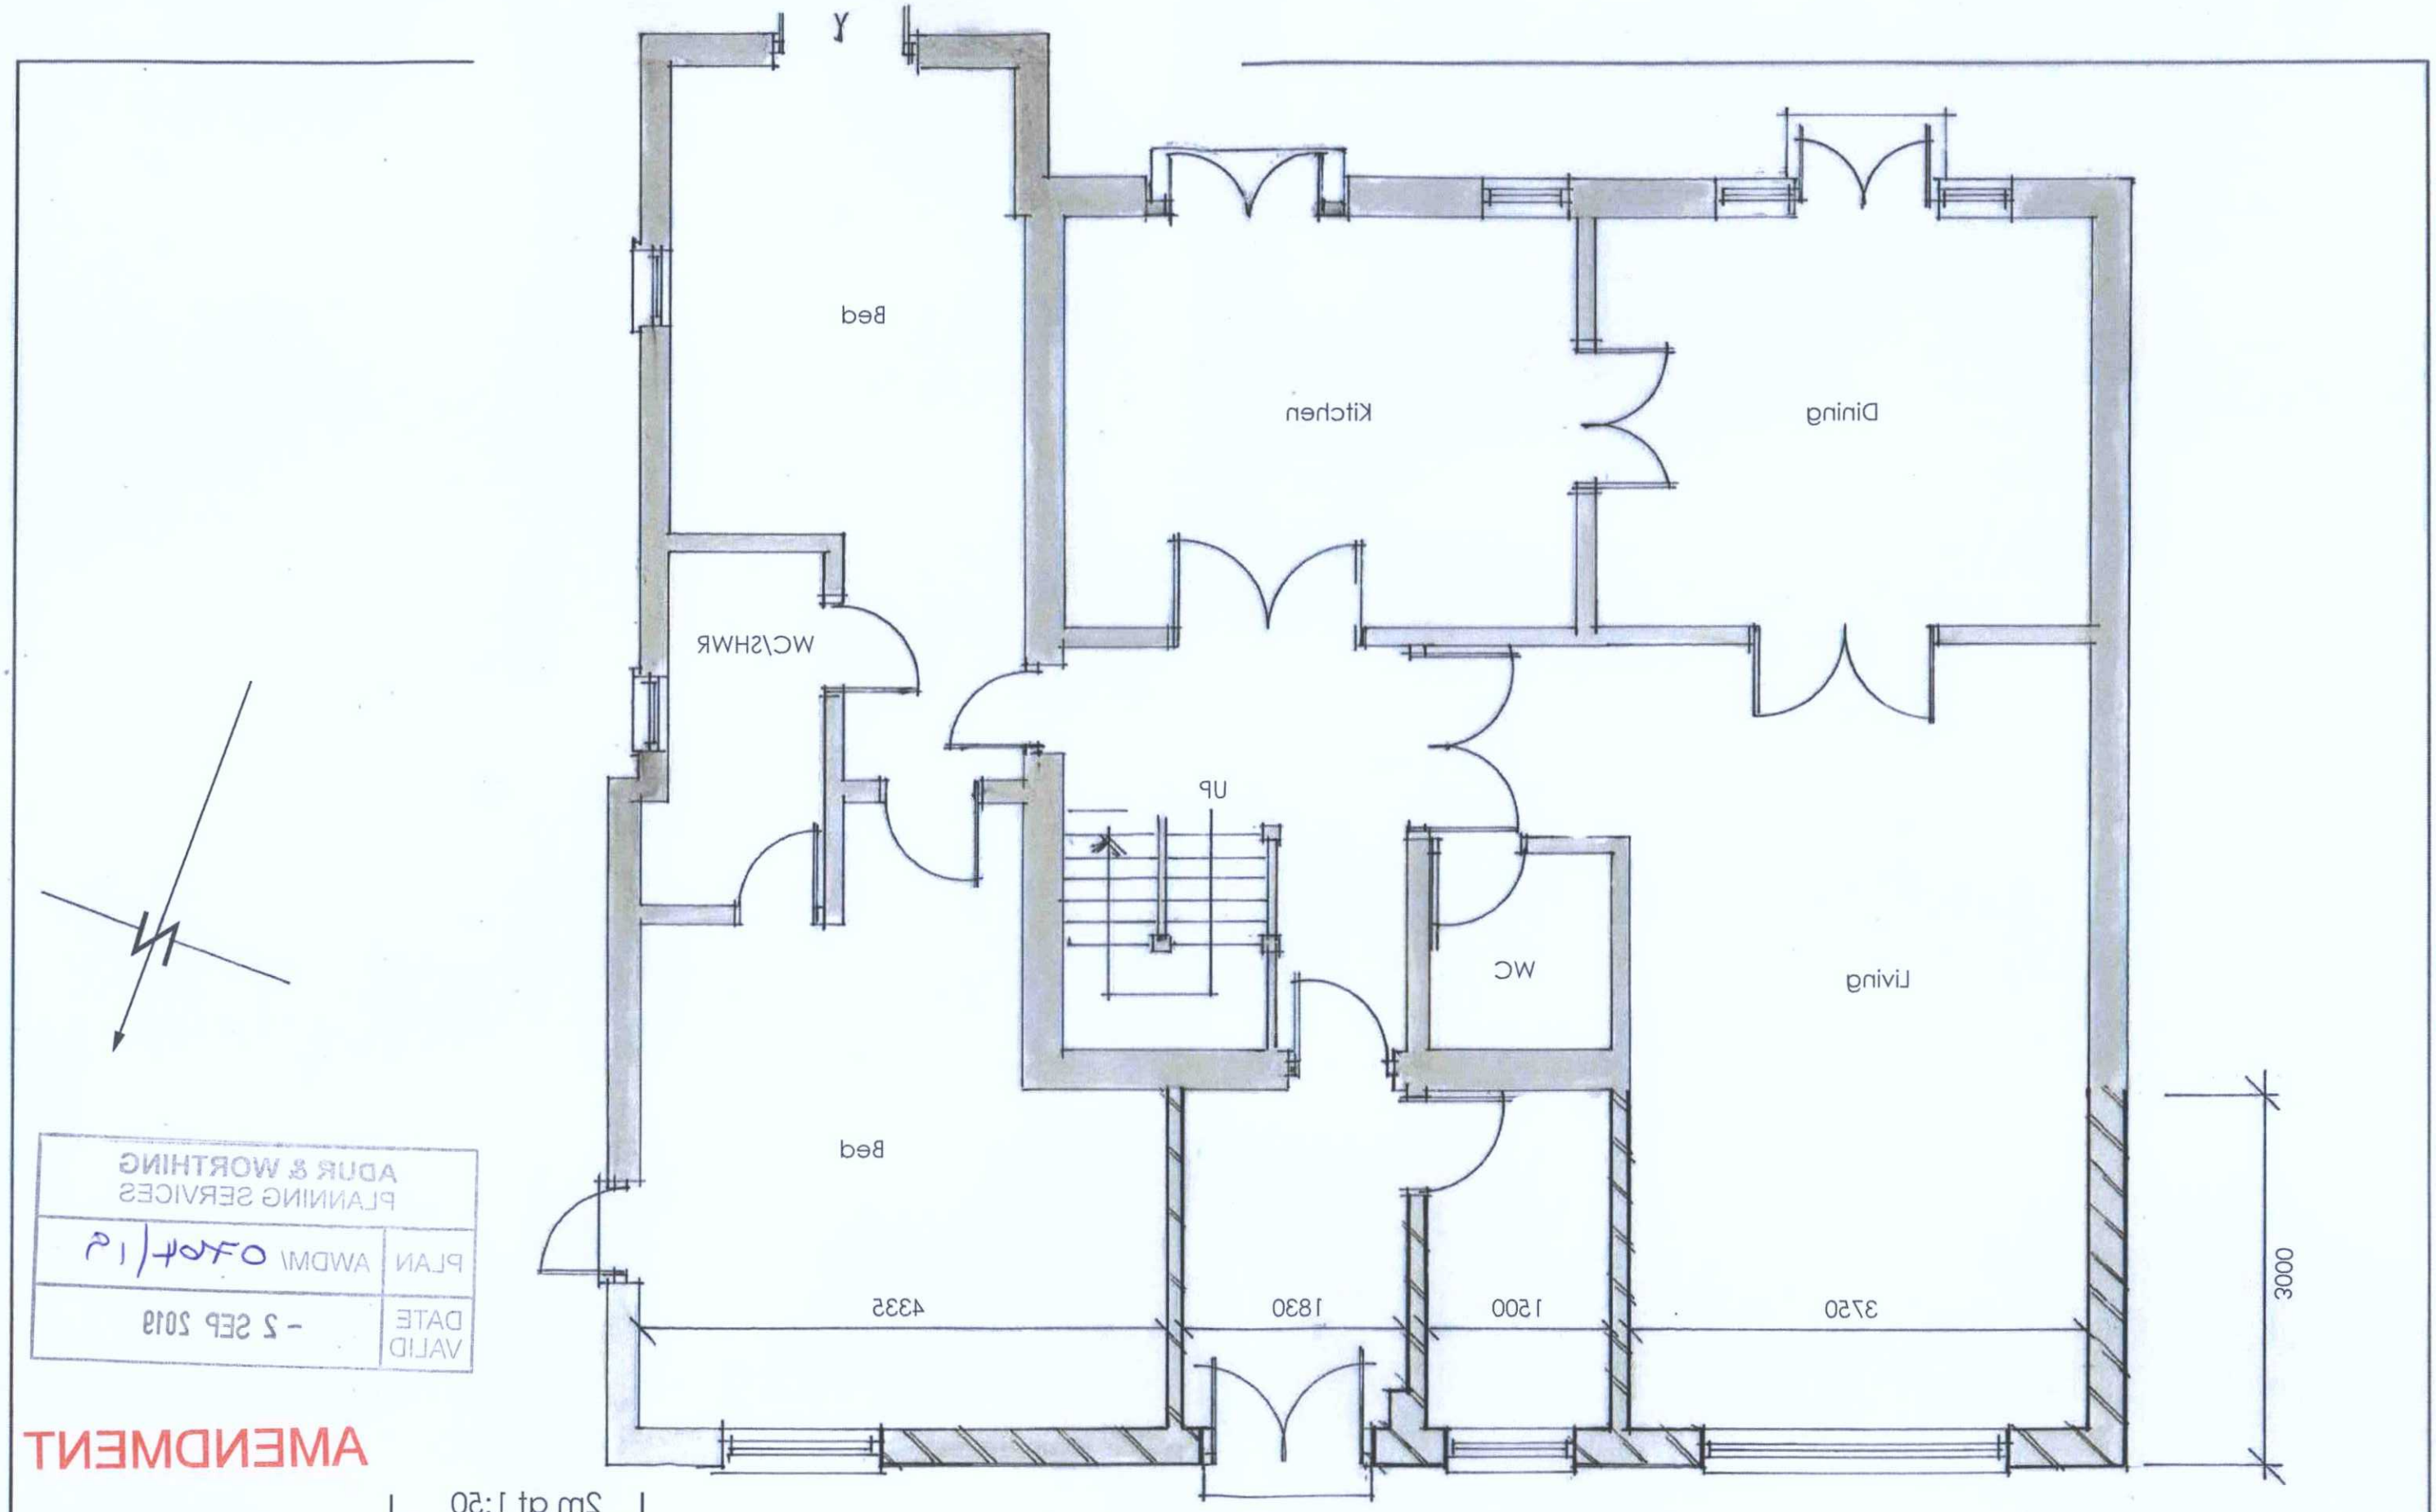

ADUR & WORTHING
PLANNING SERVICES

PLAN AWDM/ 0704/19	
DATE VALID - 2 SEP 2019	

AMENDMENT

2m at 1:50

Drawing Title Proposed Ground	**Scale** 1:50 @ A3L	**Client** Alexander	**NOTES:** Planning Drawing Only **All dimensions must be checked on site and not scaled from this drawing.**
Drg No. 0704.P.0102 / **Rev** A	**Drawn by**	**Job Title** 55 Beach Green	CAMplan
	Date MAY2019		

A PRODUCT OF THE UNO RANGE – ARCHITECT CAT. No. 7313

420x297mm **A3**