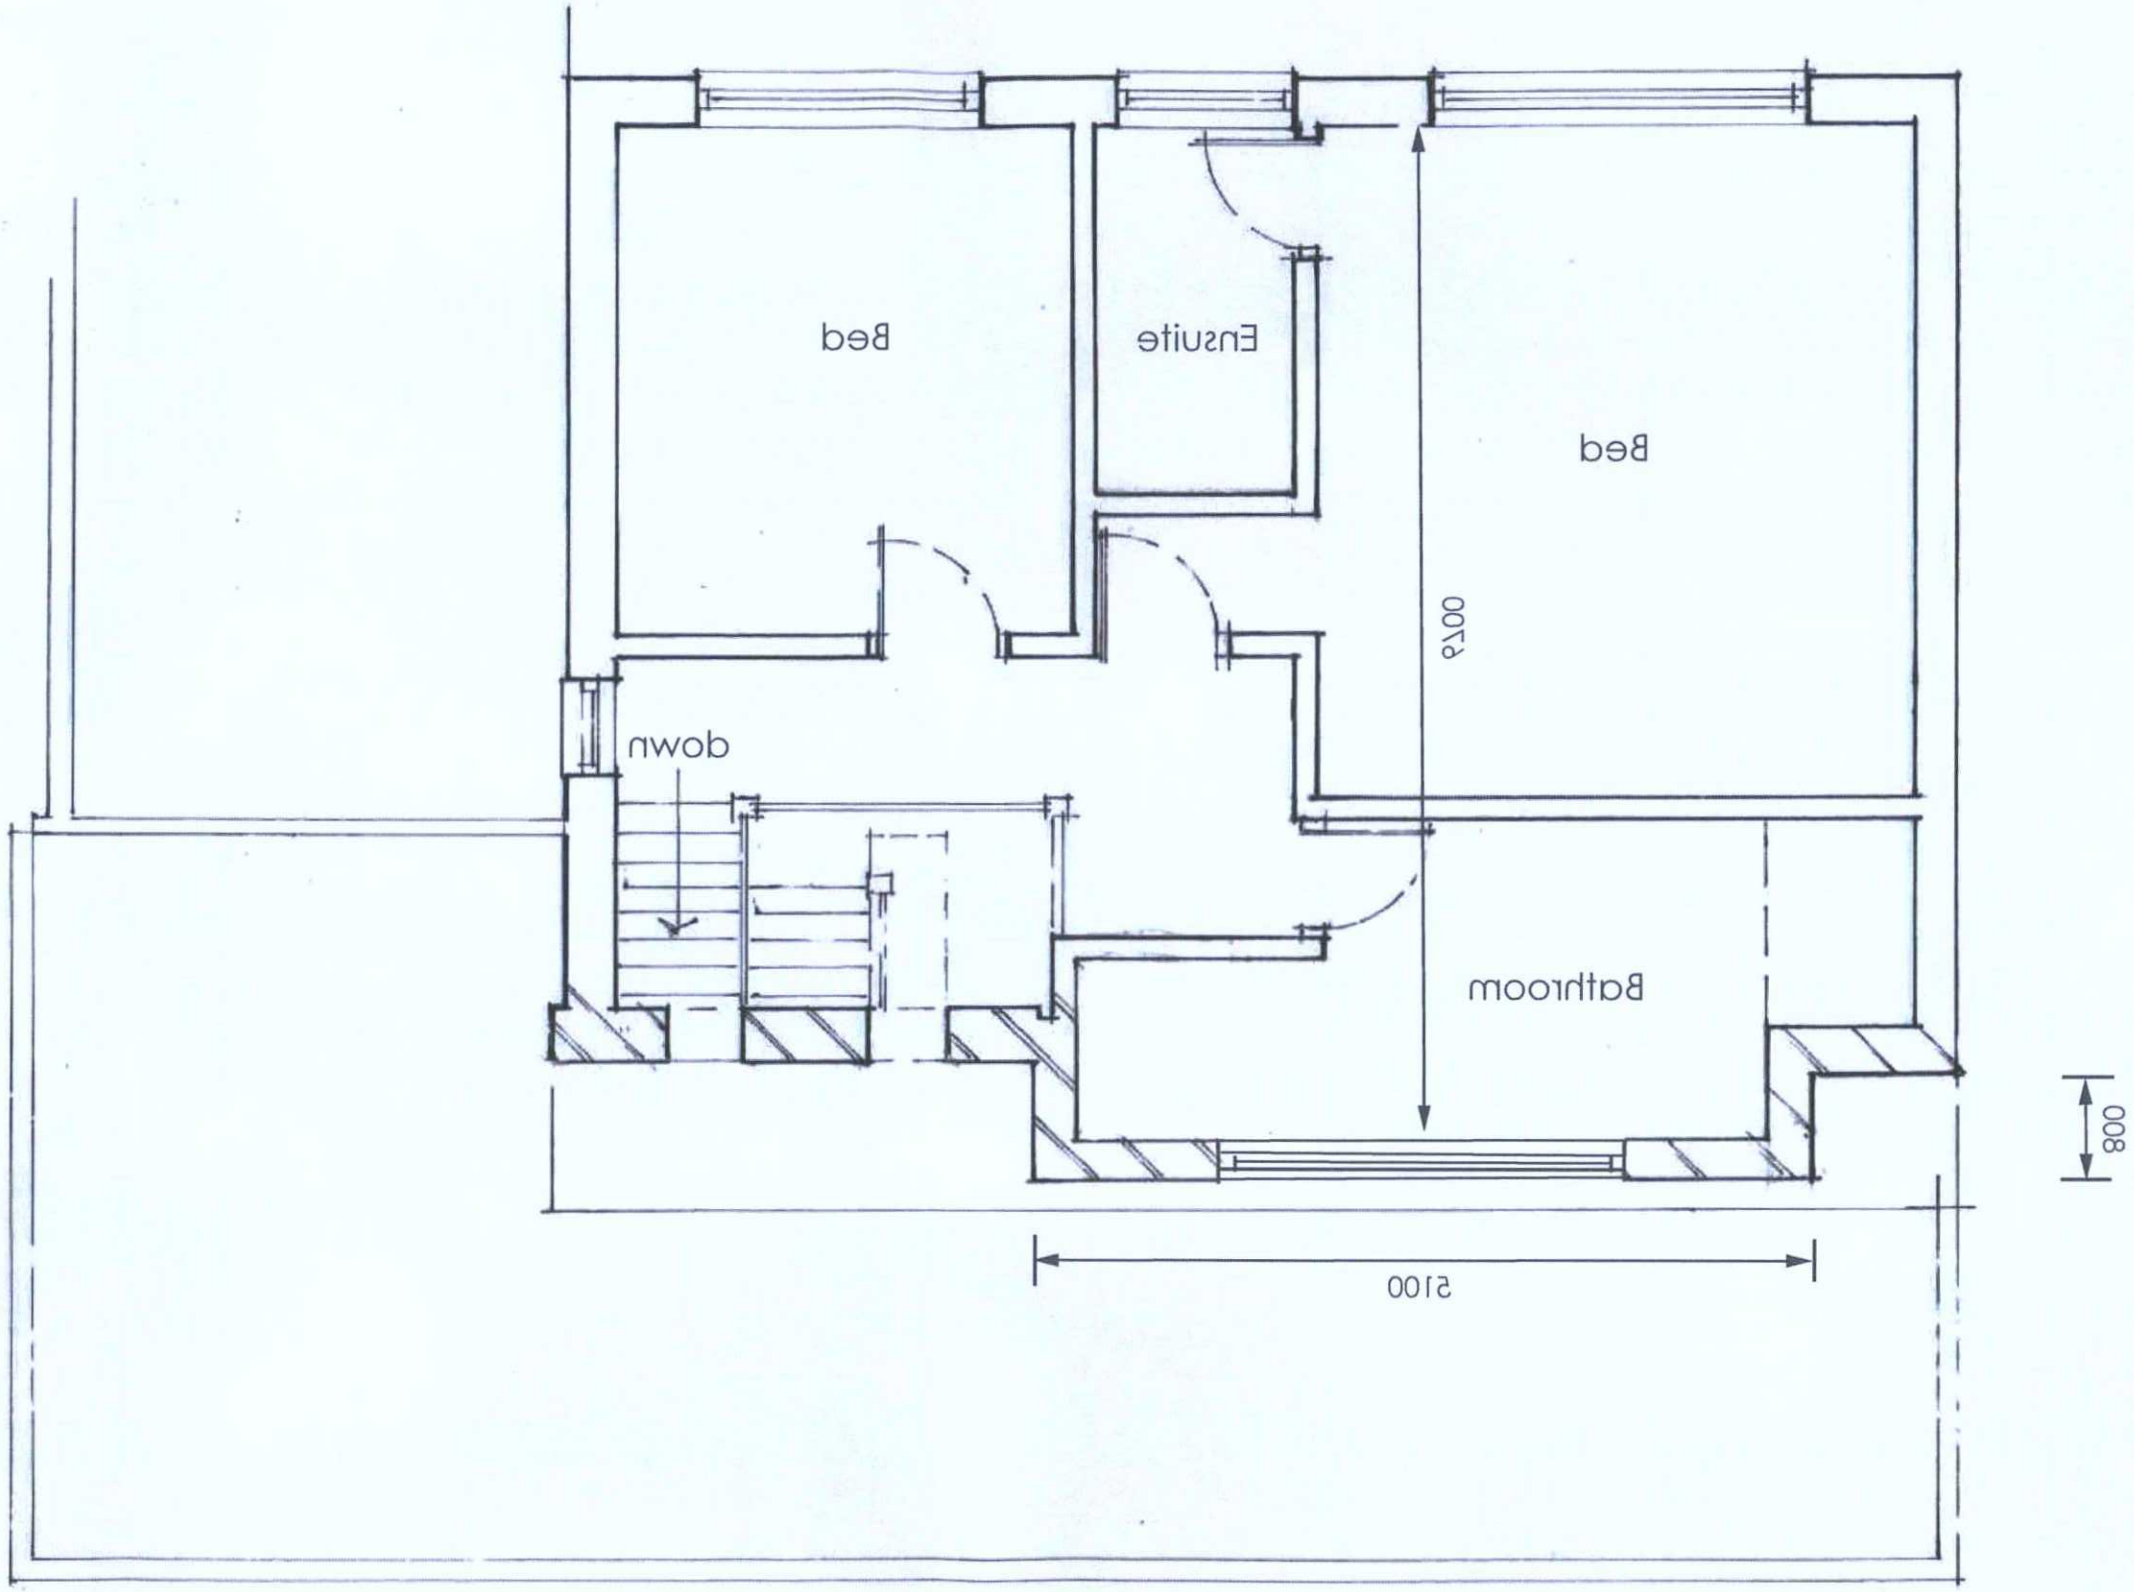

ADUR & WORTHING
PLANNING SERVICES

PLAN	AWDM/ 0704/19
DATE VALID	- 2 SEP 2019

AMENDMENT

CAMplan	NOTES: Planning Drawing Only All dimensions must be checked on site and not scaled from this drawing.	Client: Alexander Job Title: 55 Beach Green	Scale: 1:50@A3L Drawn by: Date: JULY2019
Drawing Title: FF Proposed	Drg No.: 0704.P.0103	Rev: B	

A PRODUCT OF THE UNO RANGE - ARCHITECT CAT. No. 7313

420x297mm A3