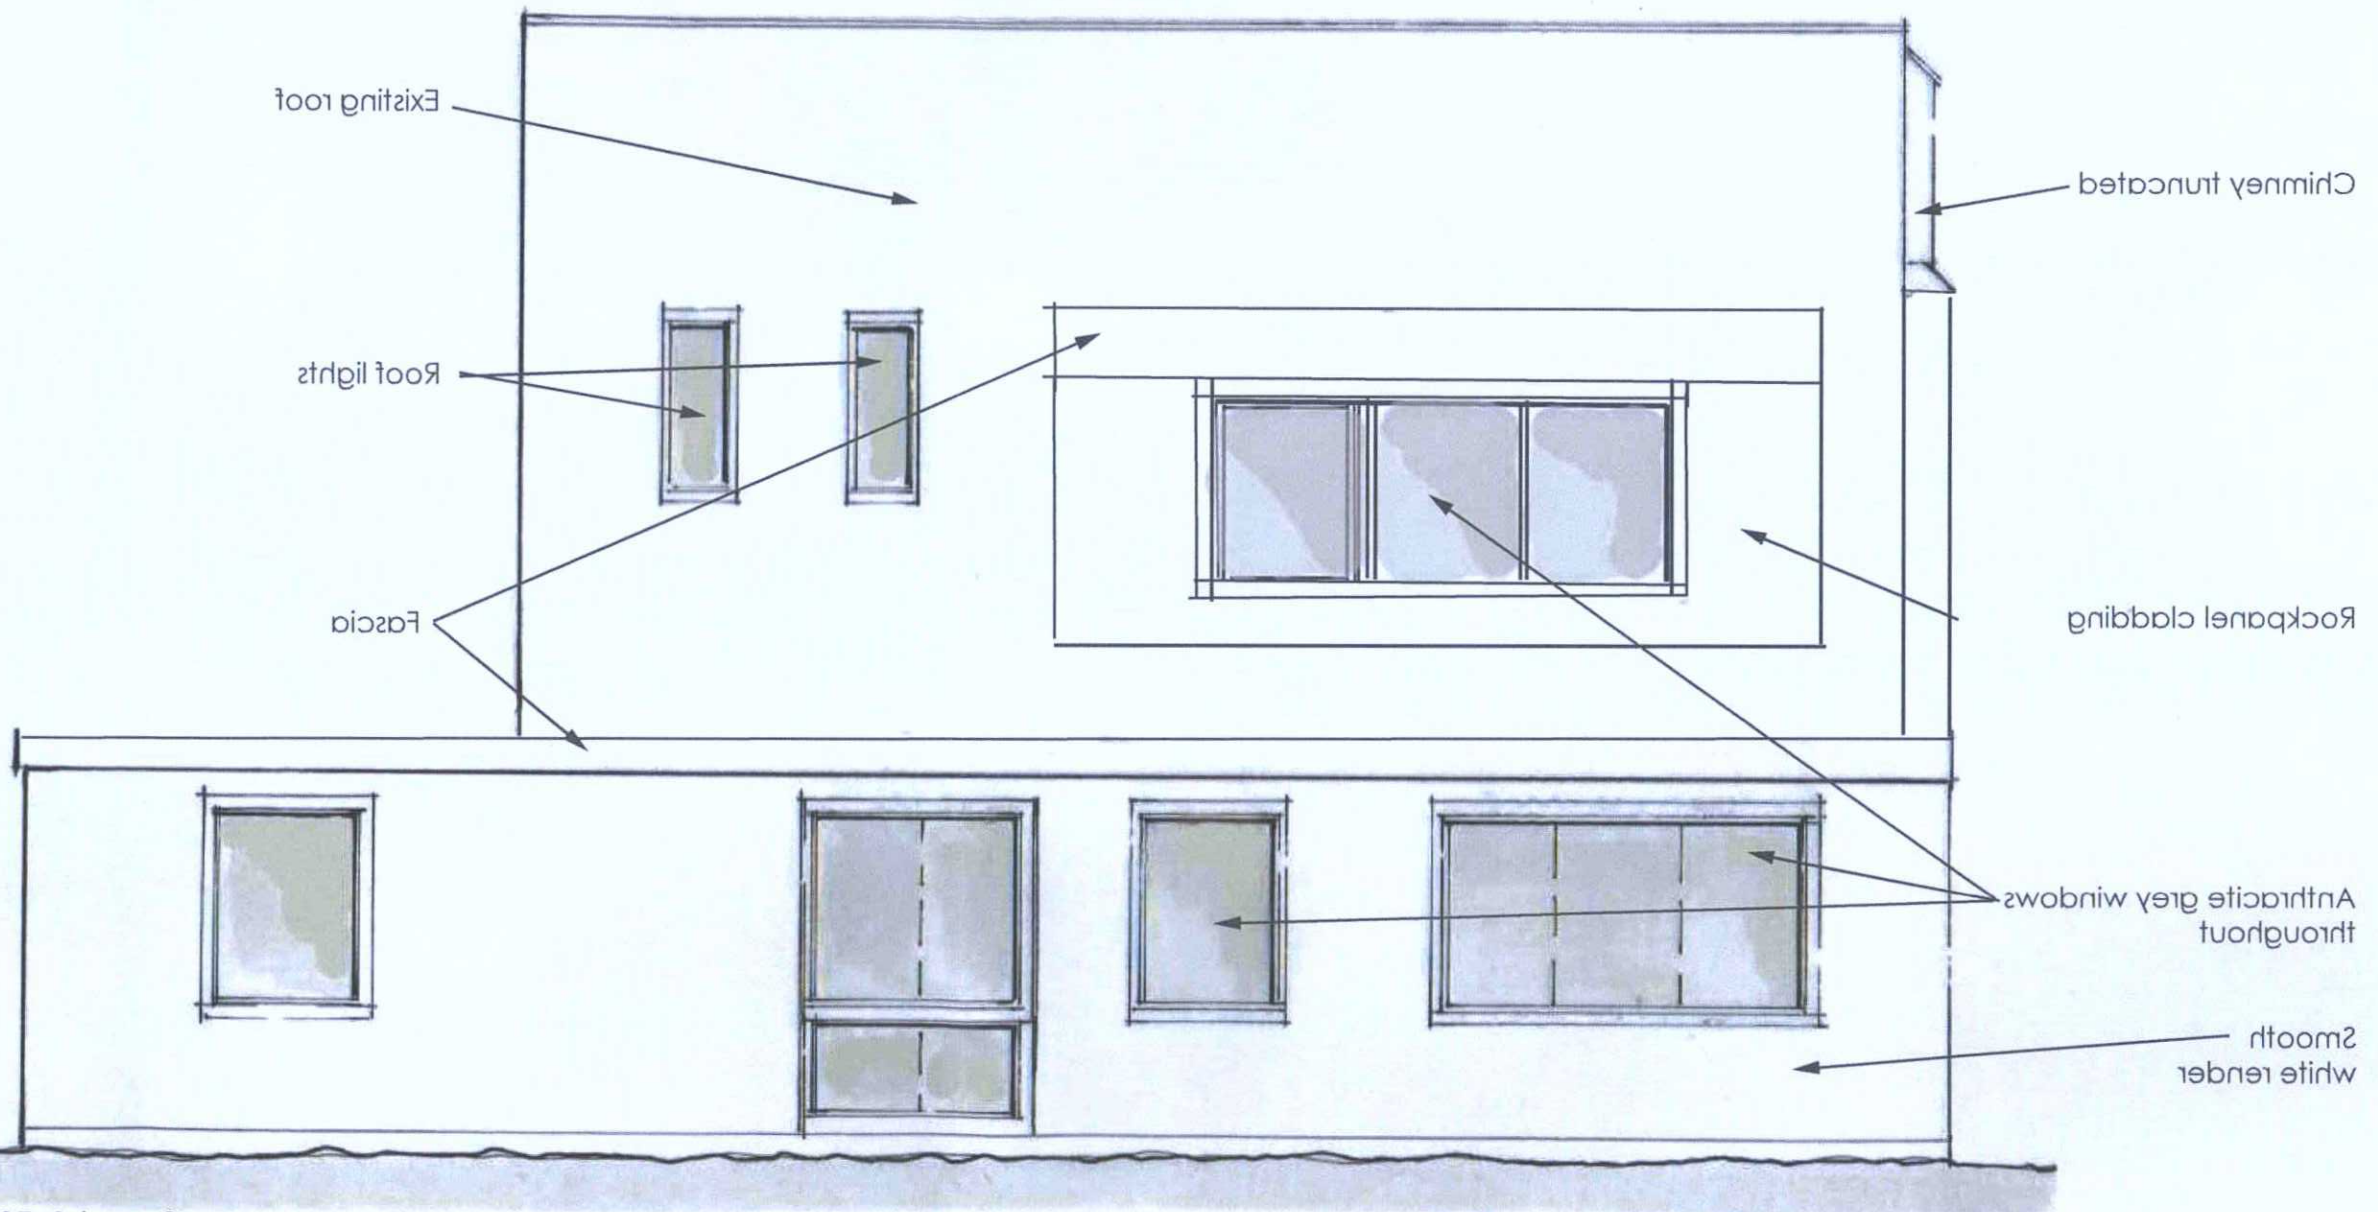

ADUR & WORTHING PLANNING SERVICES

PLAN	AWDM/ 0756/19
DATE VALID	– 2 SEP 2019

AMENDMENT

2m at 1:50

Drawing Title	Proposed Front
Scale	1:50 @A3L
Client	Alexander
NOTES:	Planning Drawing Only
Drg No.	0704.P.0104
Rev	D
Drawn by	
Date	MAY2019
Job Title	55 Beach Green
	All dimensions must be checked on site and not scaled from this drawing.

CAMplan

A PRODUCT OF THE UNO RANGE – ARCHITECT CAT. No. 7313

420x297mm **A3**