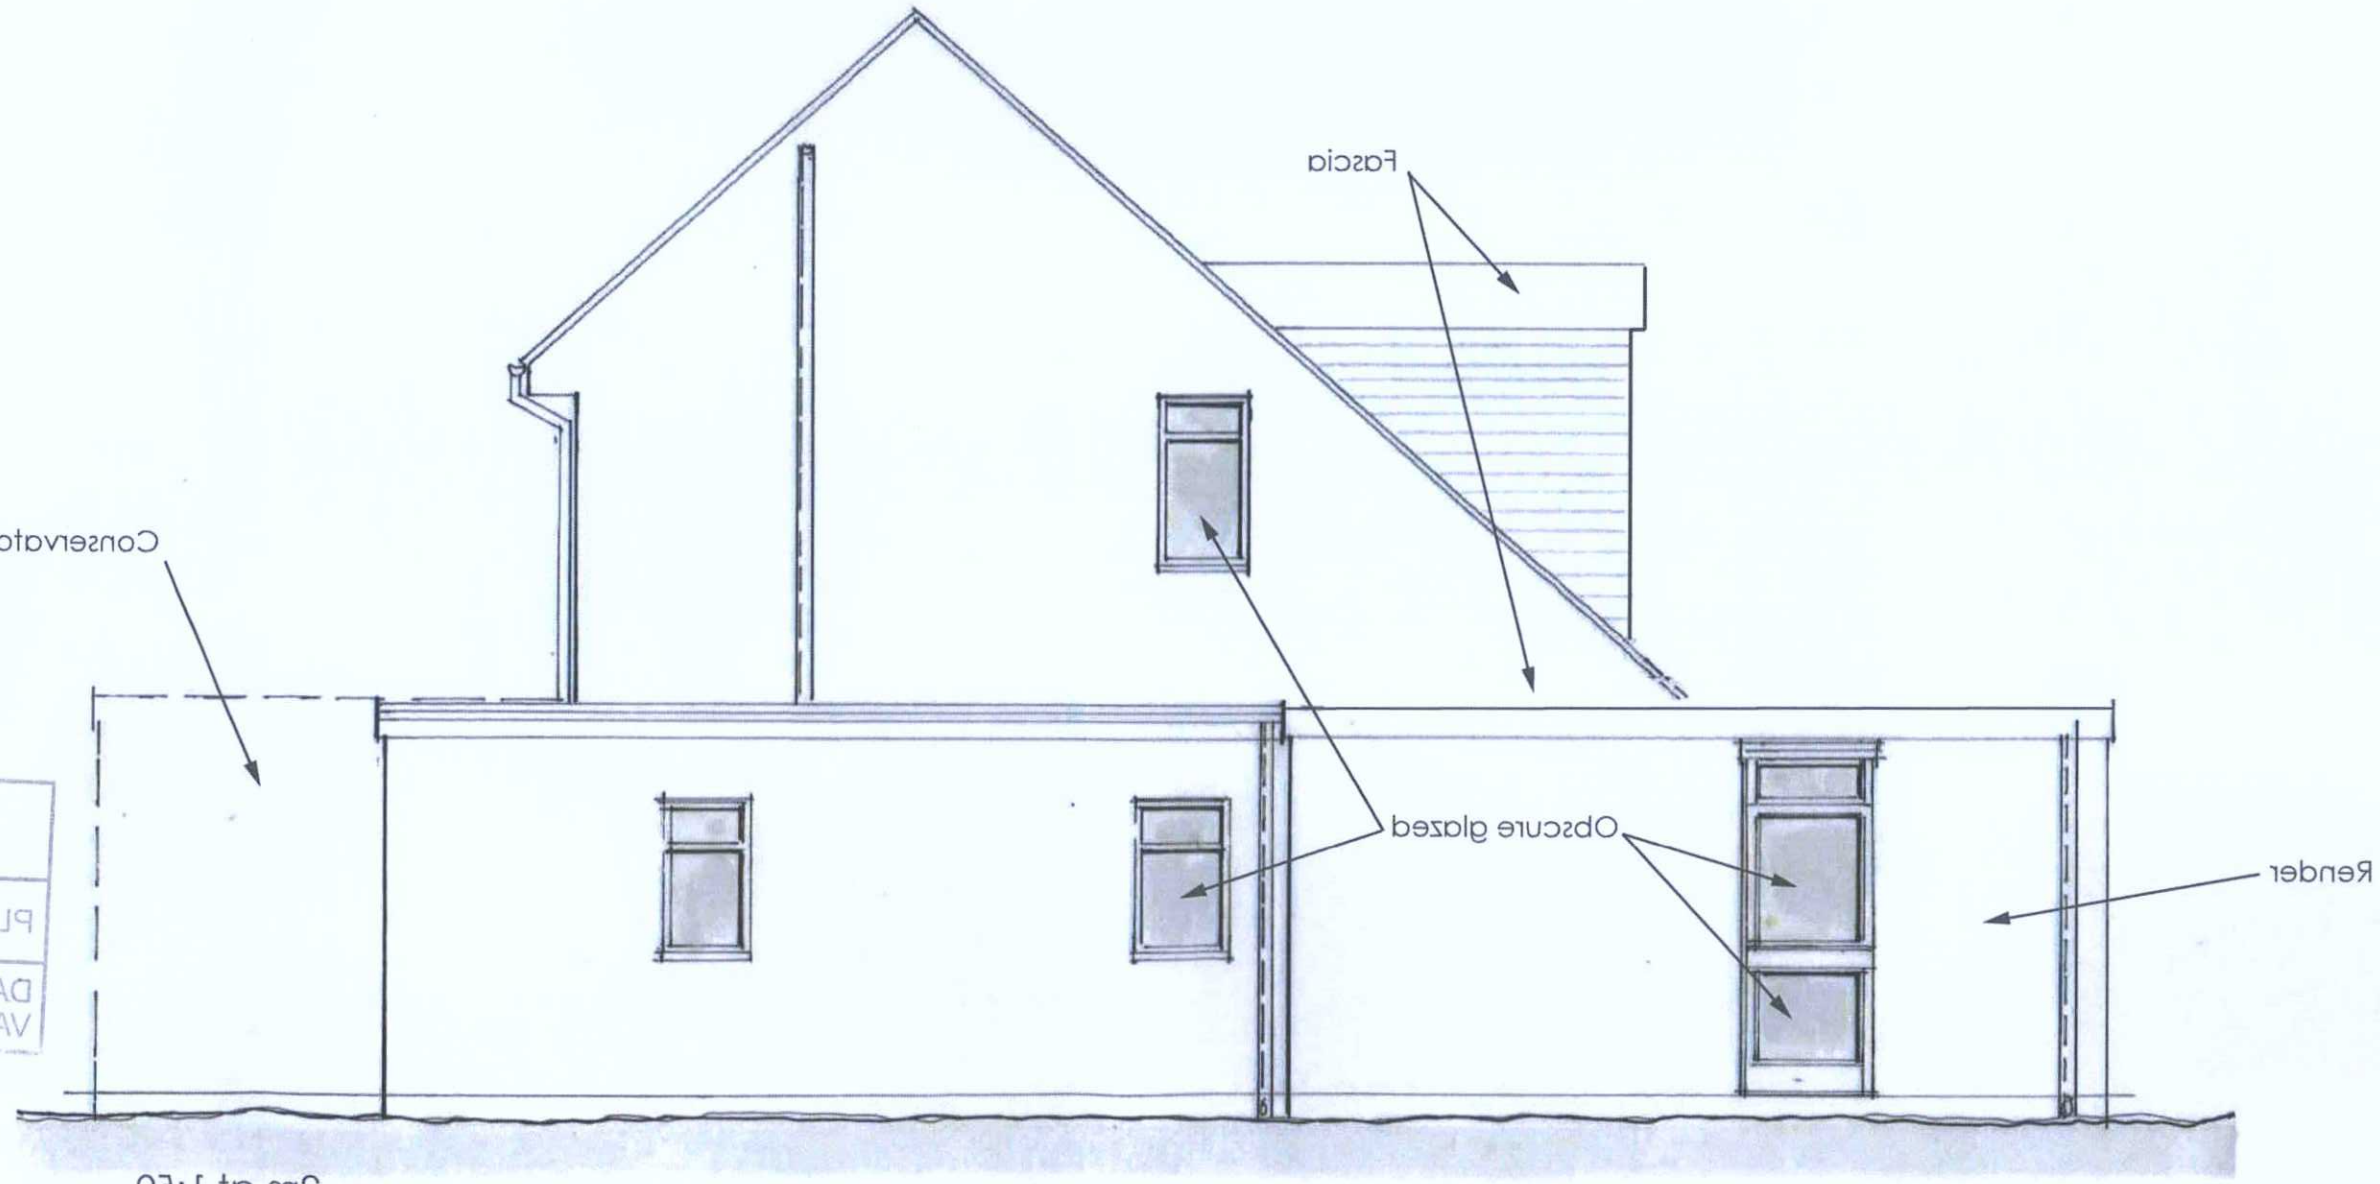

AMENDMENT

ADUR & WORTHING
PLANNING SERVICES
PLAN | AWDM
DATE VALID | - 2 SEP 2019

AMENDMENT

2m at 1:50

Drawing Title Proposed West	**Scale** 1:50 @A3L	**Client** Alexander	**NOTES:** Planning Drawing Only **All dimensions must be checked on site and not scaled from this drawing.**
Drg No. 0704.P.0105 / **Rev** A	**Drawn by**	**Job Title** 55 Beach Green	CAMplan
	Date MAY2019		

A PRODUCT OF THE UNO RANGE – ARCHITECT CAT. No. 7313

420x297mm **A3**