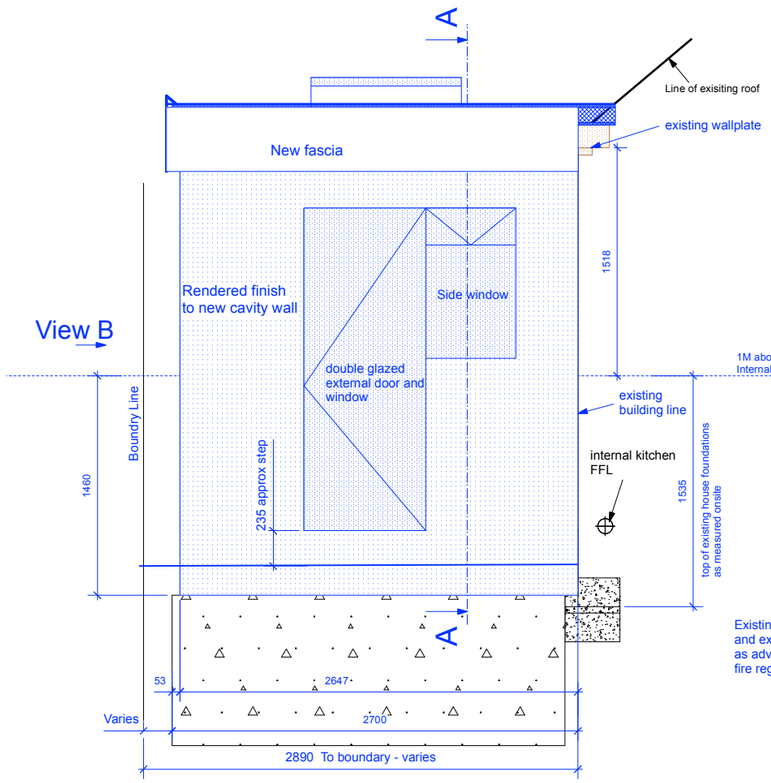

View A

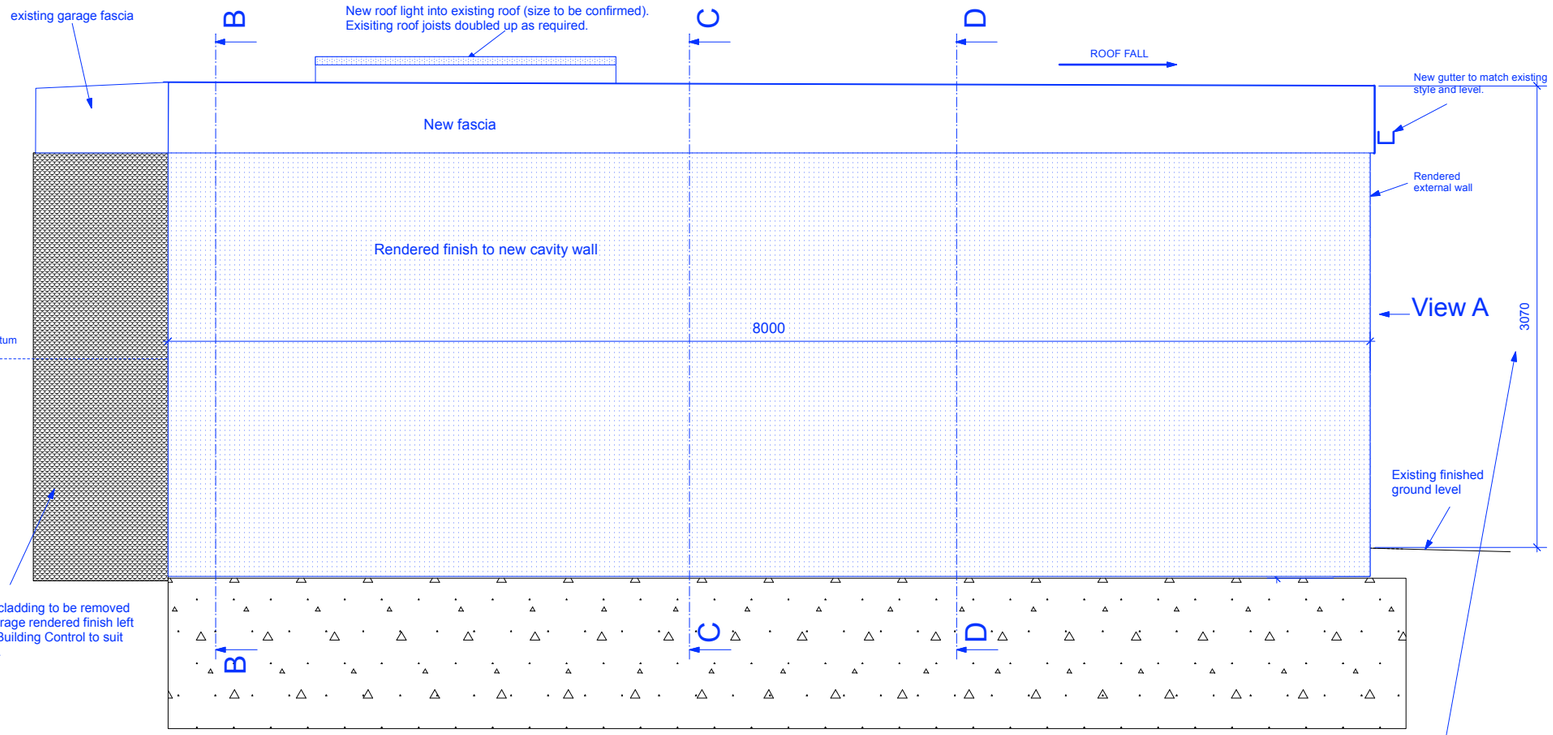

View B

Note height of new warm roof will vary to match new exisiting warm roof level. Heeight shown is the minimum height and may increase slightly to suit new roof build up and existing paving levels.

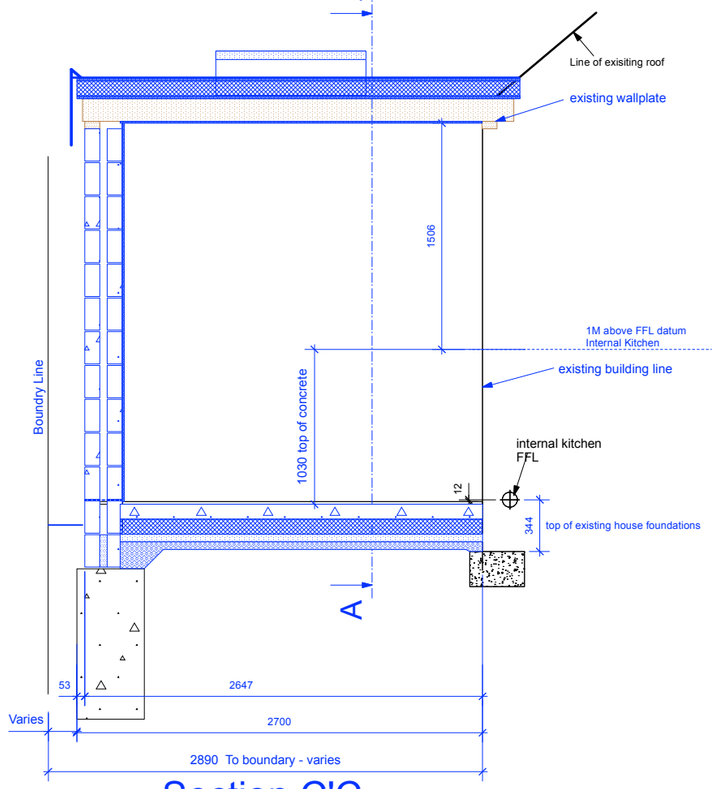

Section C'C

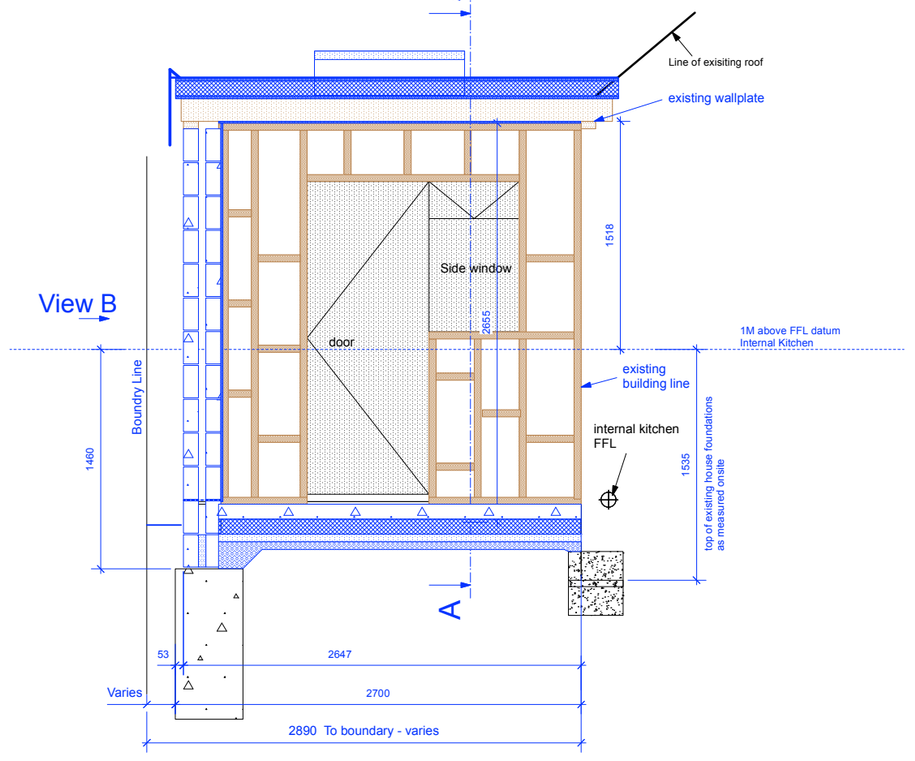

Section D'D

Mr & Mrs Knee
60 Hawkins Crescent
Shoreham by sea
BN43 6TP

Existing Garage conversion
and extension

View A and B and sections C'C/D'D

Scale 1:20. at A1 Date 21/2/21

Drg no - 104 rev B

Rev A - details amended to suit calculations and general amendments. 23.8.21

Rev B - As advised by Building Control external walls changed to blockwork construction with render and both new and existing roofs amended to warm roof construction, exisiting and new timber cladding removed - dimensions amended to suit. Insulation added to existing garage floor. 1.11.21