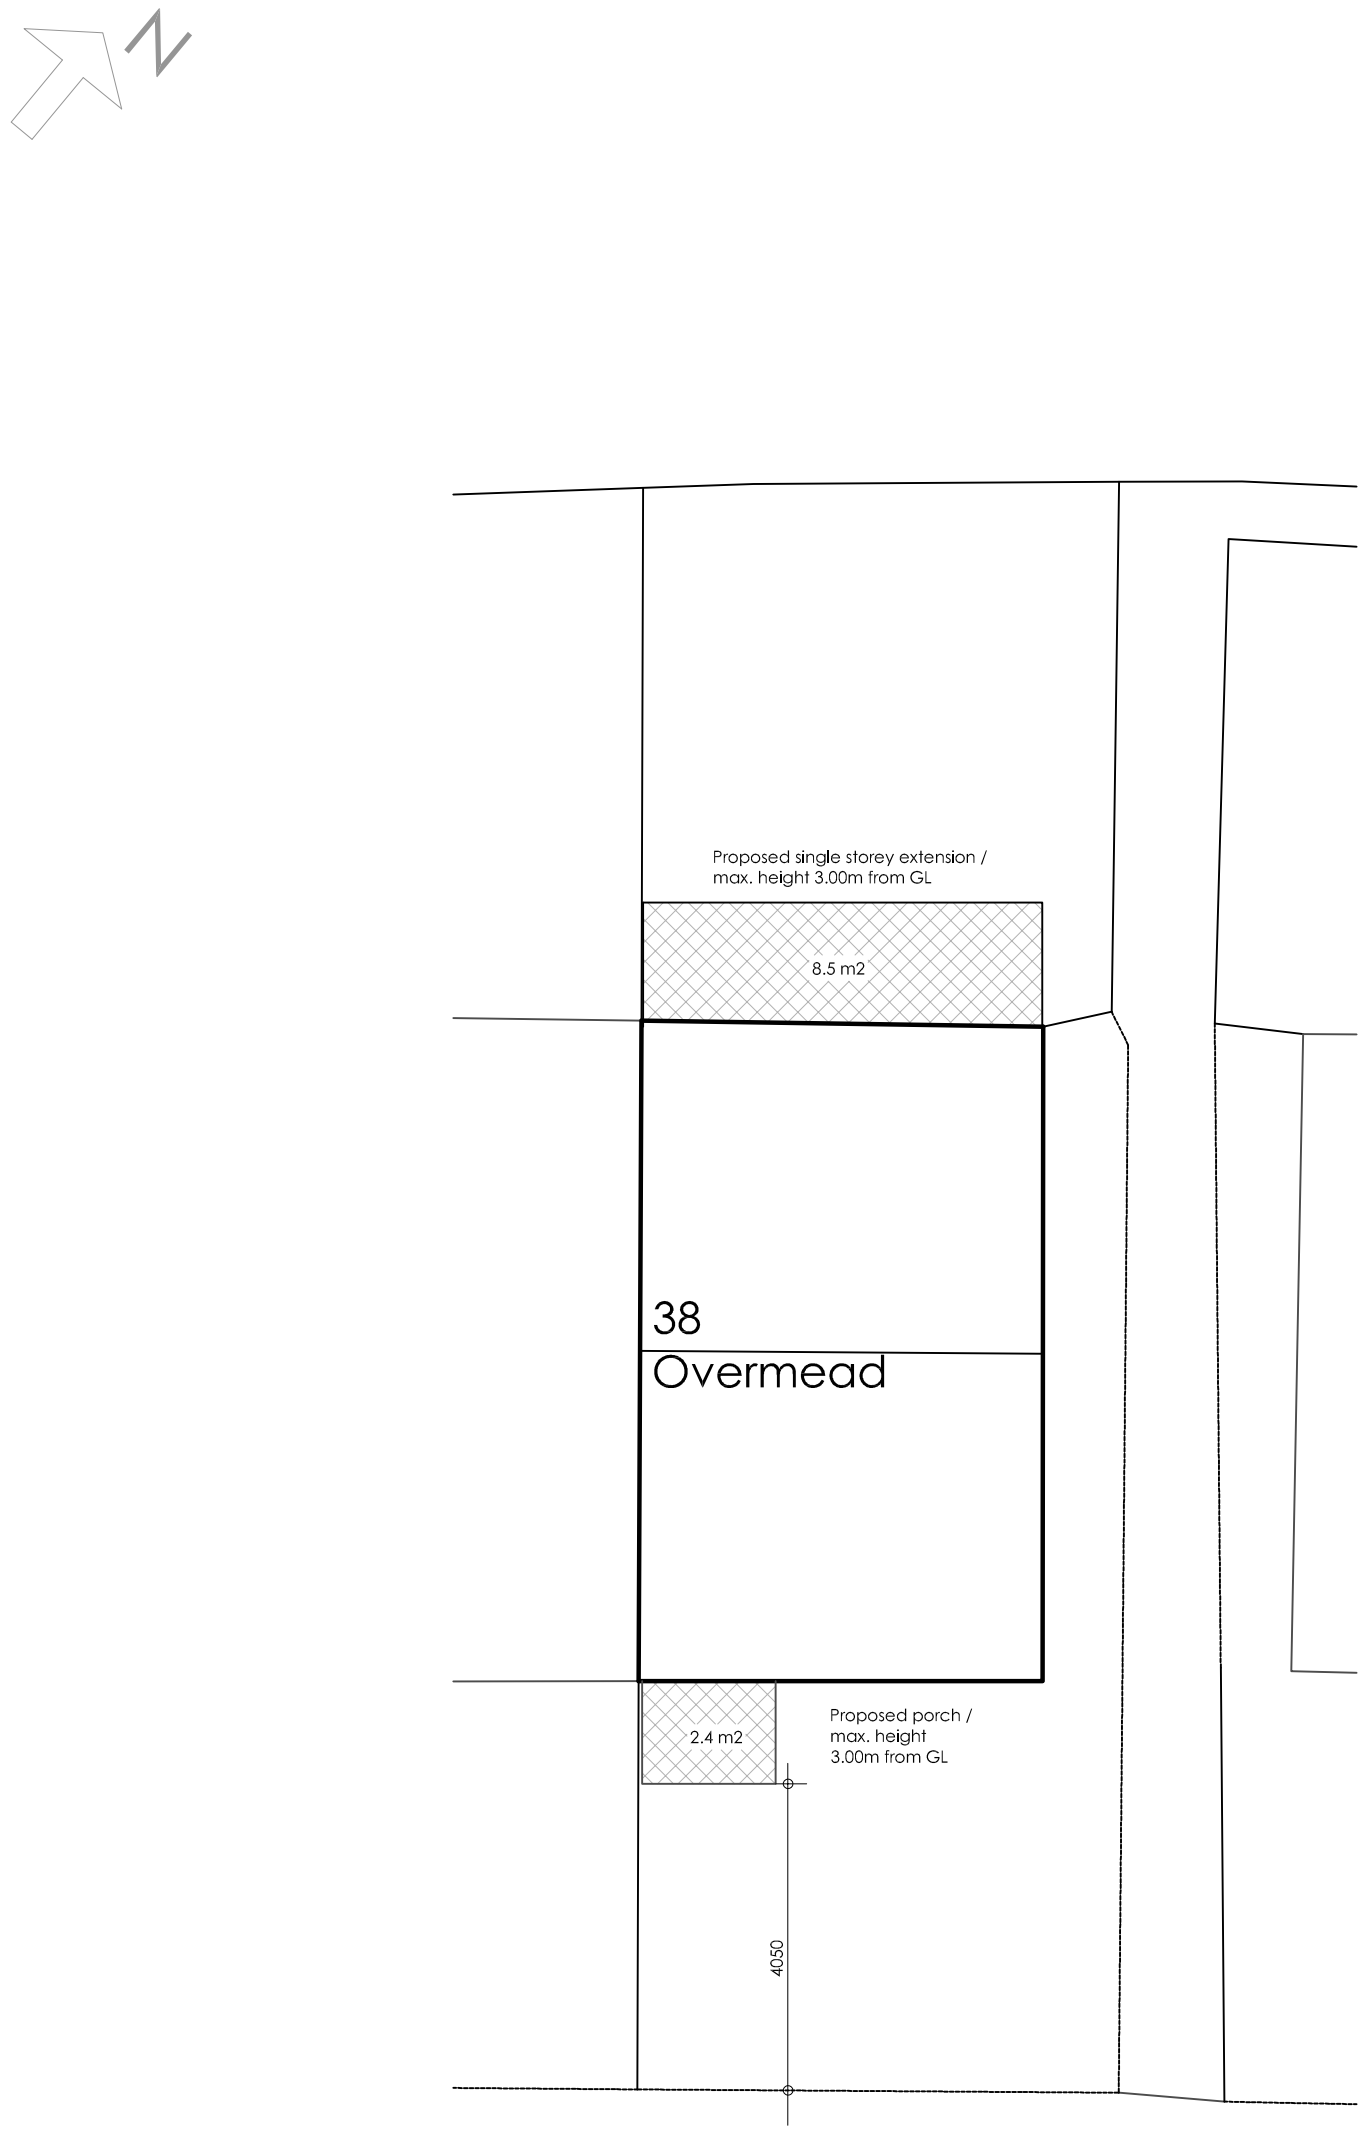



Scale in metres

0 1 2 3 4 5 6 7

DRAWING
As Proposed
Site Plan

NUMBER 202013.LDa 01
REVISION
SCALE 1:100
DATE October 2020

PROJECT
Single storey rear extension and alterations at 38 Overmead, Shoreham-By-Sea, BN43 5NS

CLIENT
Sam and Lorna Woodger

Benjamin Favier Architects
23 Twitten Way Worthing BN14 7JU T. 01903 209635 M. 07946 380099