




PLANNING DOCUMENT

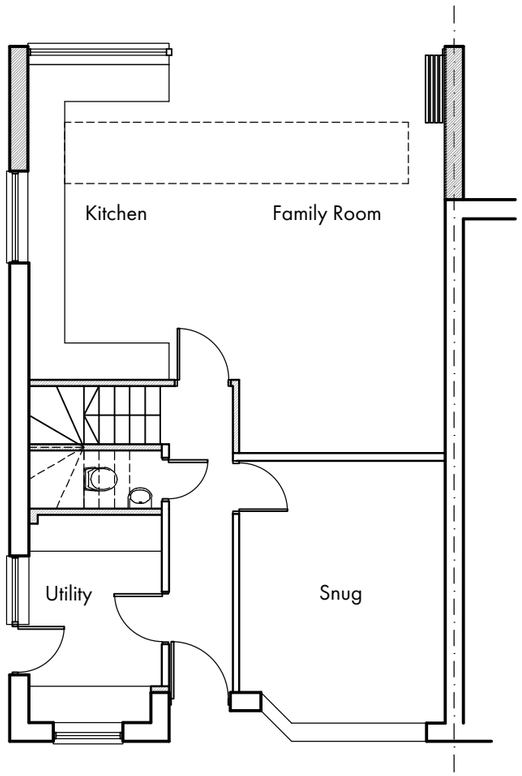

Proposed Ground Floor Plan

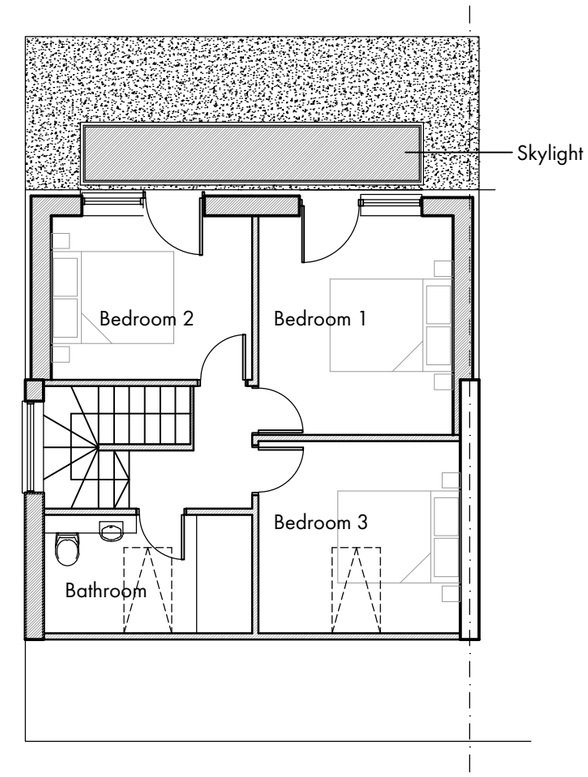

Proposed First Floor Plan

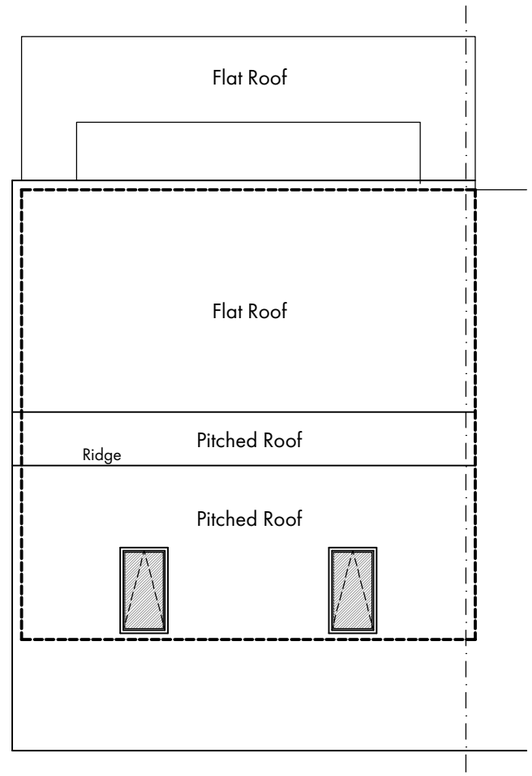

Proposed Roof Plan

PROJECT
Proposed Extension and Alterations
12, Fairfield Close
Shoreham

Proposed Ground and First Floor Plans

DATE 25.05.2022	SCALE 1:100 @ A3		
DRAWN	DRG. NO. 1017–003	REV. A	
CHECKED			