



Existing Ground Floor Plan

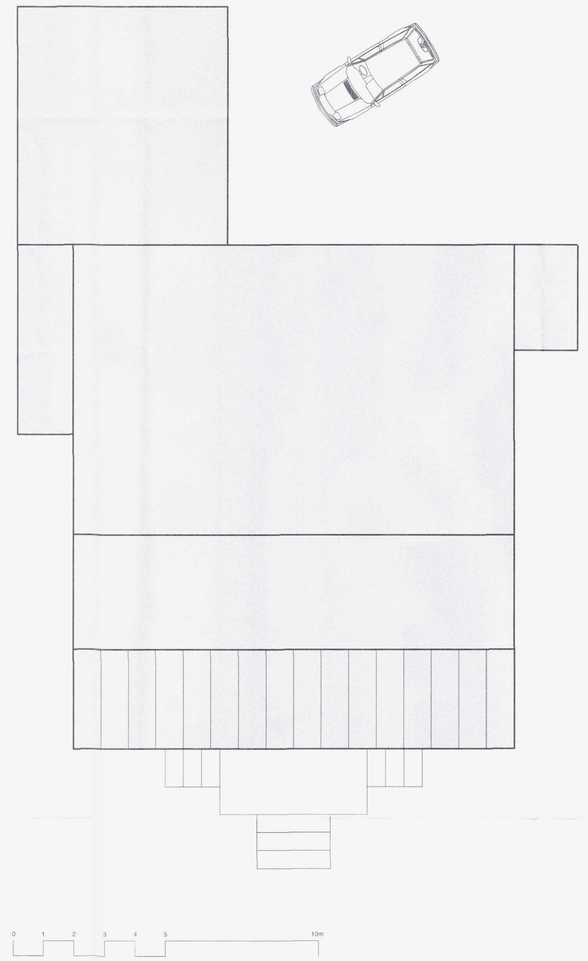


Existing Roof Plan

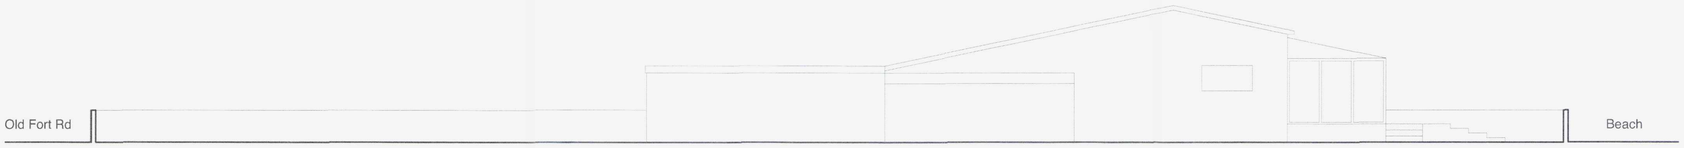


West Elevation



East Elevation

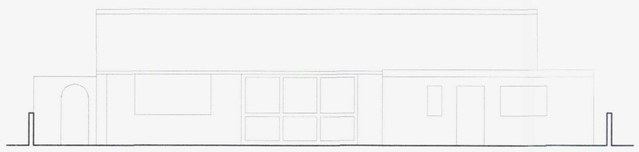


Street (North) Elevation

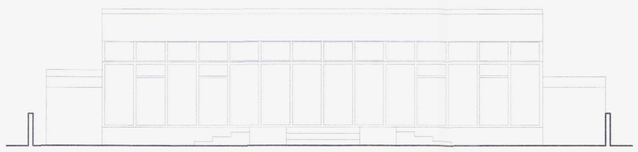

Beach (South) Elevation



Site Location Plan
1:1250 @ A1

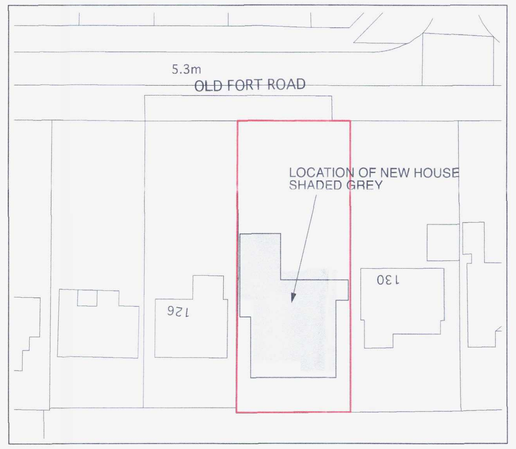

Block Plan
1:500 @ A1

1638/14

Revision	Date
	21 NOV 2014

PLANNING APPLICATION

This drawing is copyright and should not be reproduced without the permission of the Architect.

Project: 128 Old Fort Road
Shoreham-by-Sea
BN43 5HL

Drawing: Existing

Scale: 1:100 @ A1

Date: 12.11.14

Job no./Drawing no.: 460 / PL1

ACRONYM Architecture & Design
Alan Cronshaw RIBA
26/2 Ditchling Road, Brighton, East Sussex, BN1 6JF
Tel: +44 (0)1273 500 067
email: mail@alancronshaw.com
web: www.alancronshaw.com