
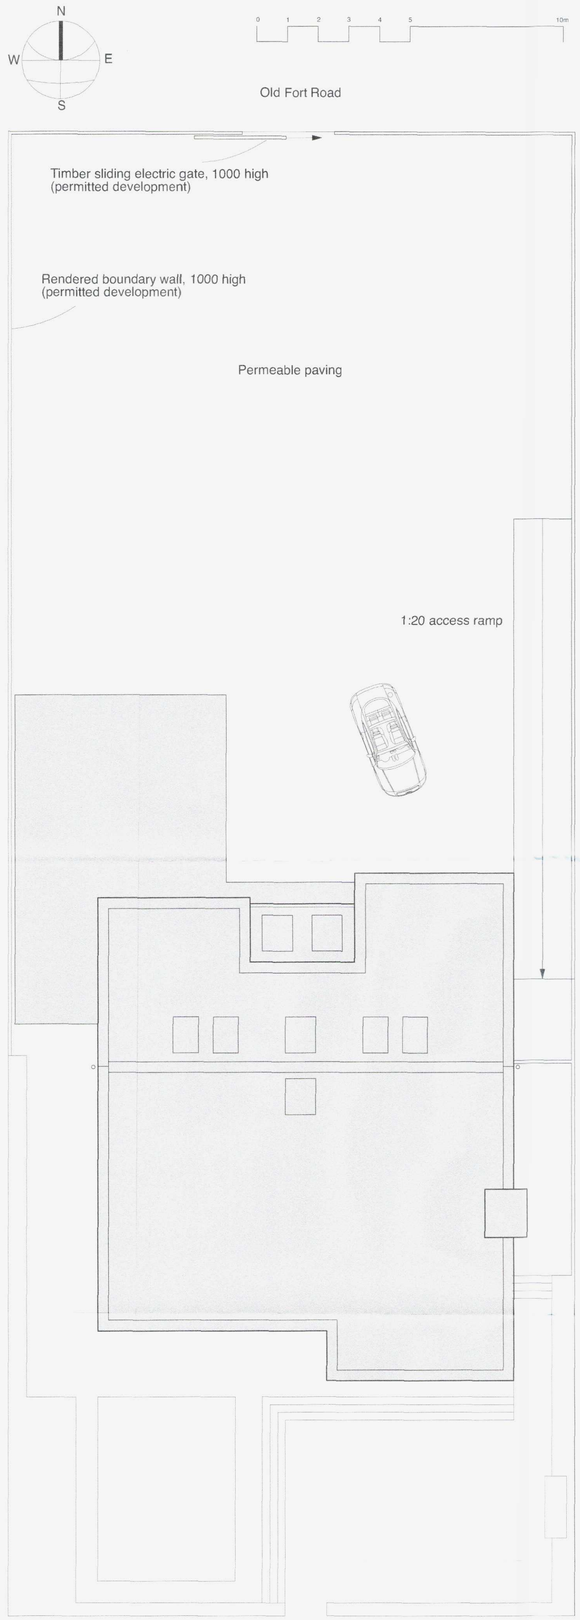



Roof Plan

Proposed Site Plan (1:100 @ A1)

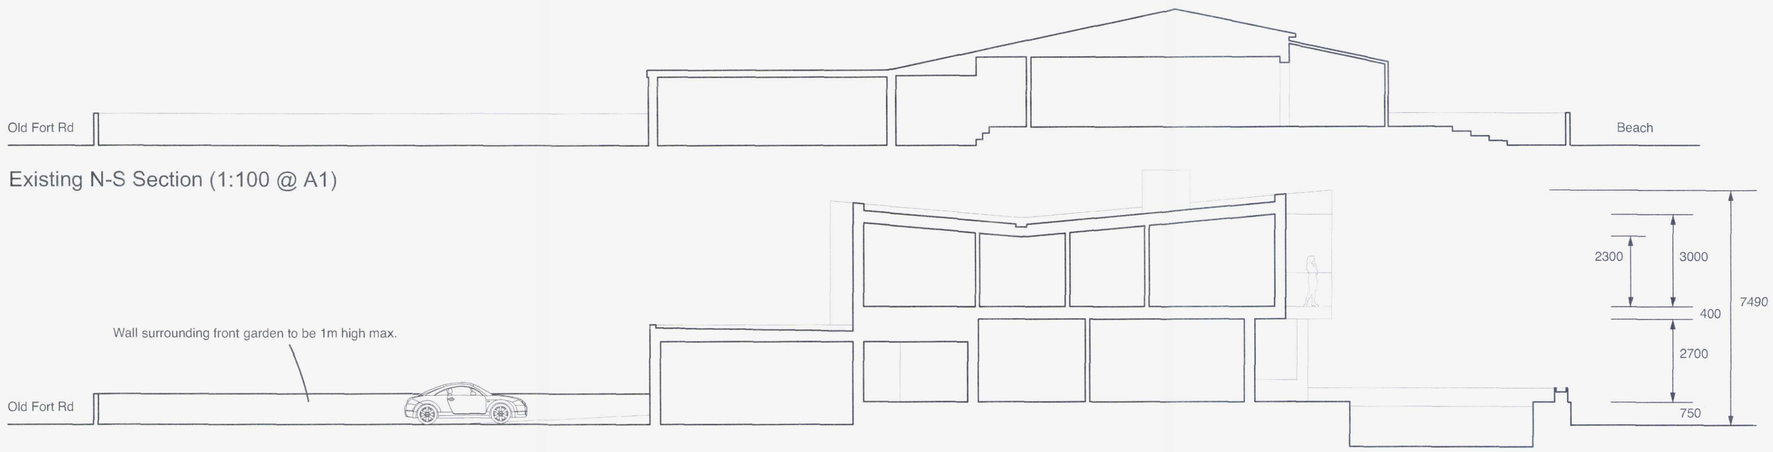


Existing N-S Section (1:100 @ A1)

Proposed N-S Section (1:100 @ A1)

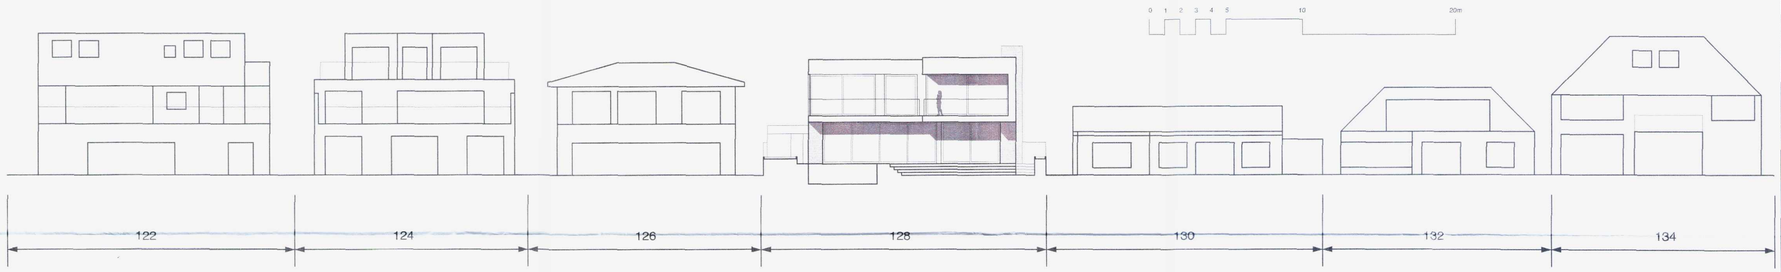

Proposed Contextual Beach Elevation (1:200 @ A1)

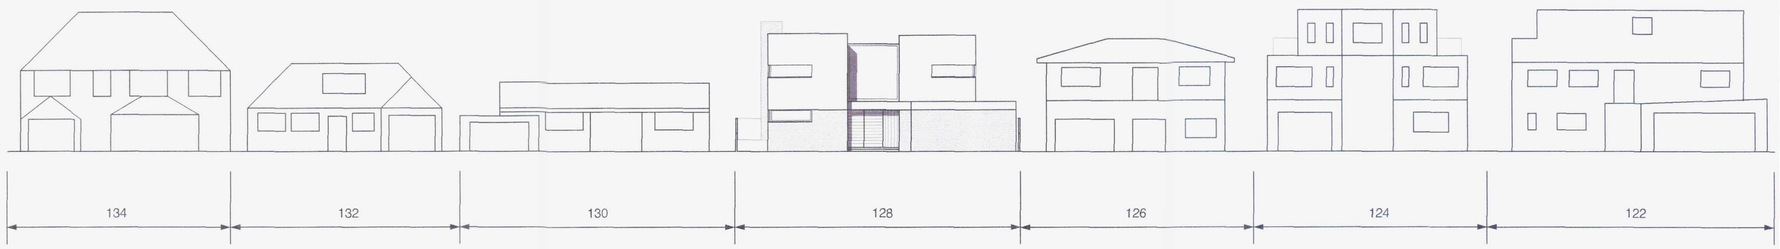

Proposed Contextual Old Fort Road Elevation (1:200 @ A1)

Revision | Date

PLANNING APPLICATION

This drawing is copyright and should not be reproduced without the permission of the Architect.

Project: 128 Old Fort Road
Shoreham-by-Sea
BN43 5HL

Drawing: Proposed Site Plan,
Existing and Proposed
Site Sections & Contextual
Elevations

Scale: as shown

Date: 12.11.13

Job no./Drawing no.

460 / PL3

21 NOV 2014

ACRONYM Architecture & Design
Alan Cronshaw RIBA
262 Ditchling Road, Brighton, East Sussex, BN1 6JF
Tel: +44 (0)1273 500 087
email: mail@alancronshaw.com
web: www.alancronshaw.com

1638/14