
AMENDMENT

ADUR & WORTHING PLANNING SERVICES	
PLAN	AWDM/0714/15
DATE VALID	8 JULY 2015

13a Old Fort Rd
Shoreham - by - Sea
BN43 5HL

1/41

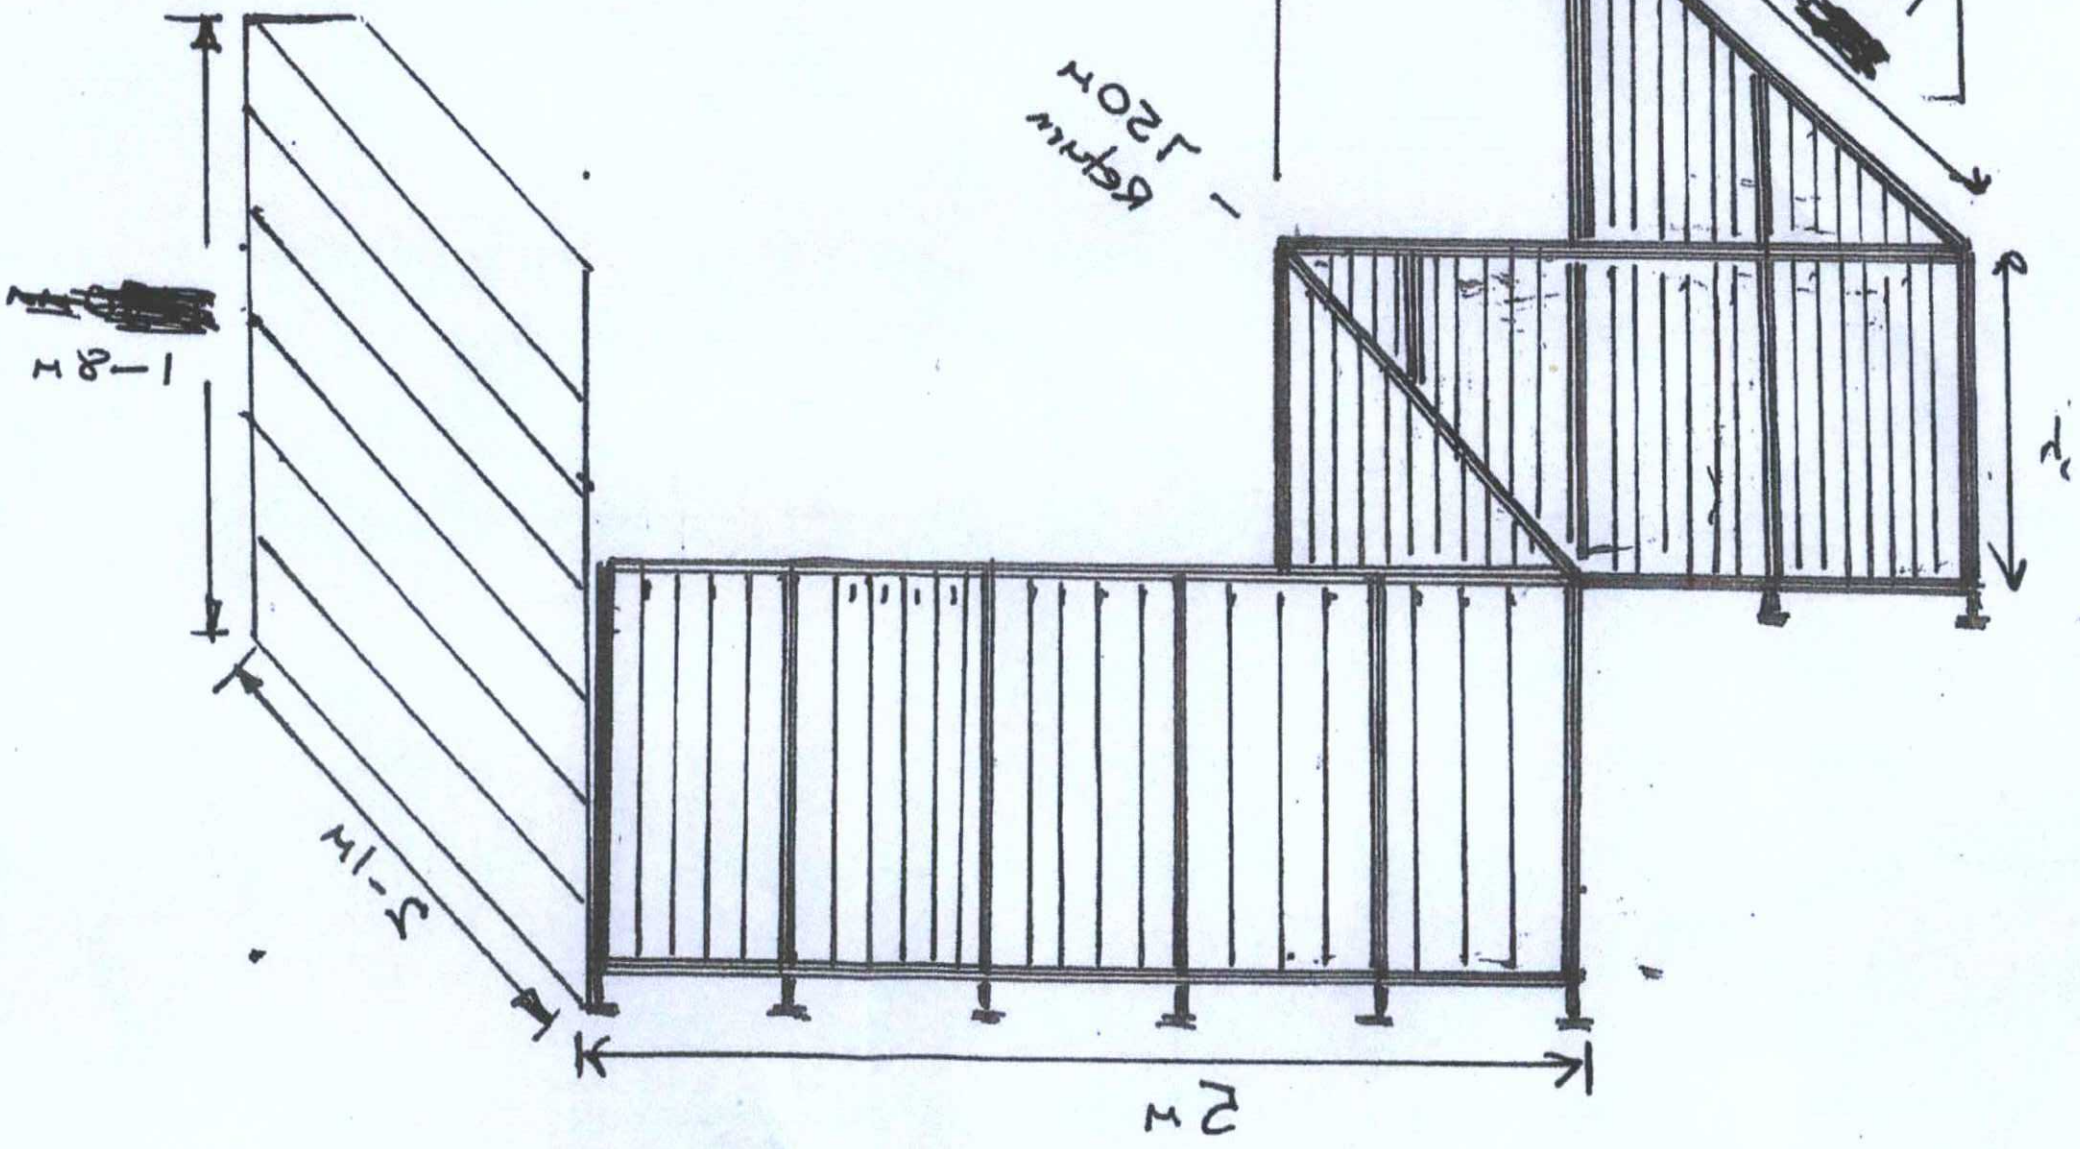

4"x3" timber frame
125mm white PVCu cladin
Both sides of screen

20x20mm
Timber Spindles
@ 100c/c
100x100mm post
100mm wet post
Rawl Bolted to
flat roof