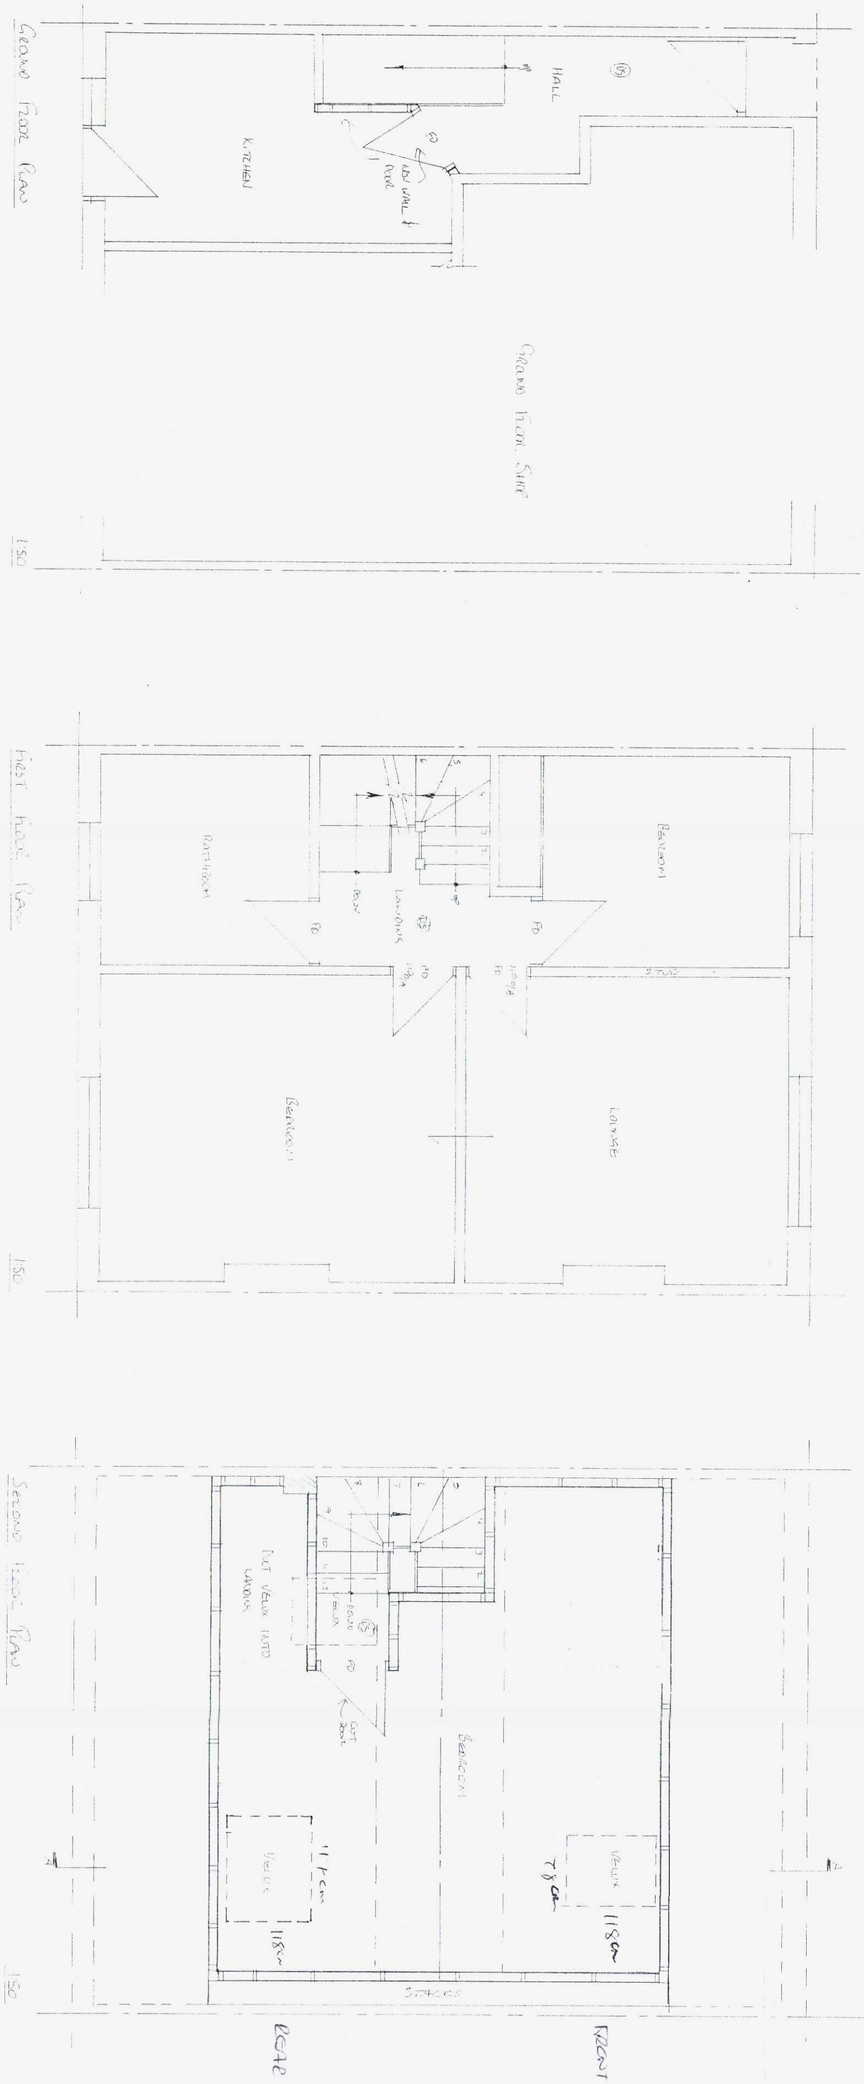

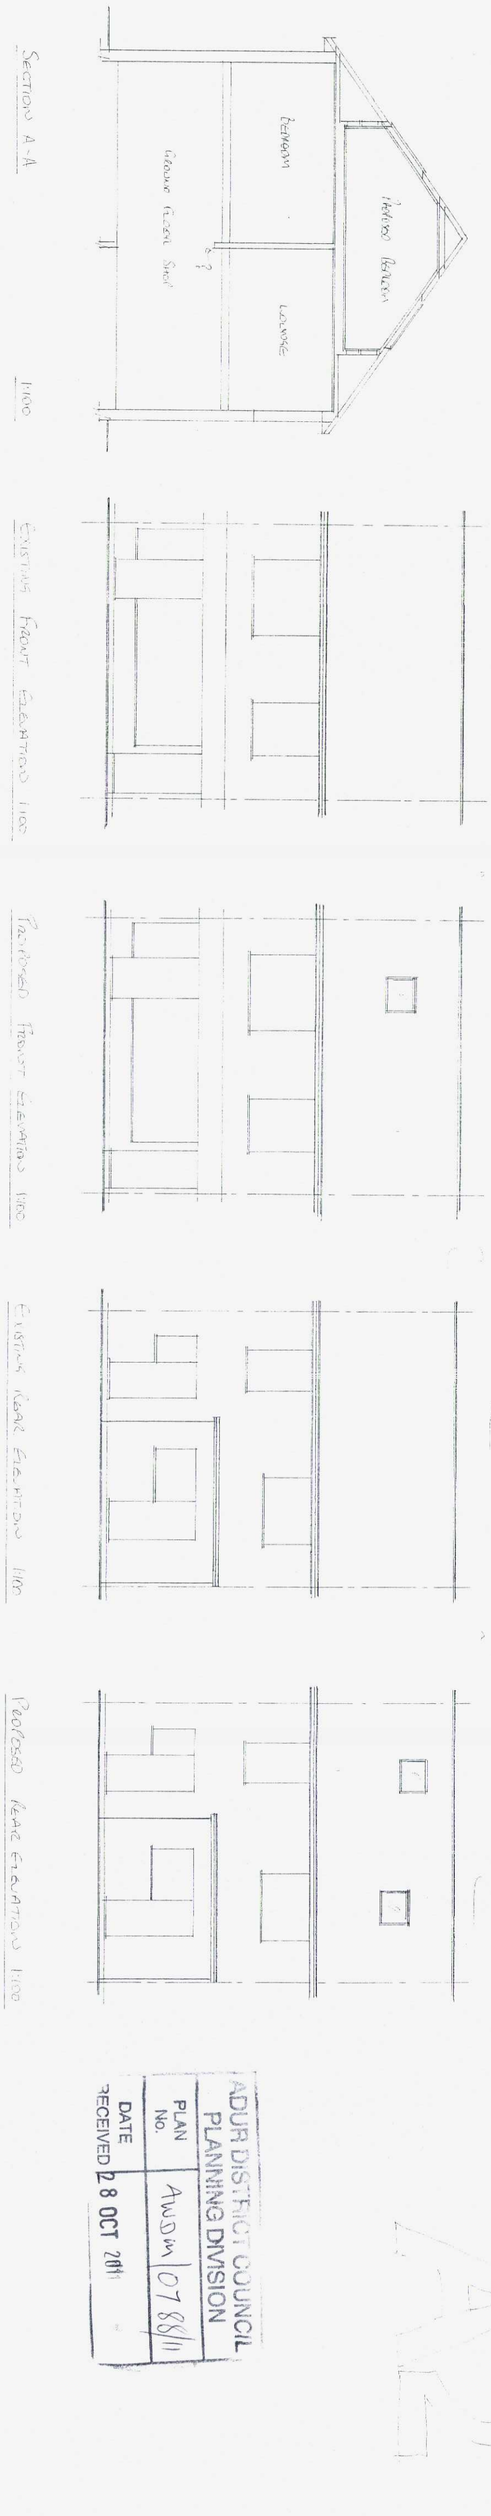

ADUR DISTRICT COUNCIL
PLANNING DIVISION
PLAN No. AWDM/0788/11
DATE RECEIVED 28 OCT 2011

Choice Design & Construction Ltd

choicedc@yahoo.co.uk 07974715009

Address:	54 Crabtree Lane, Lancing
Client:	Miss Ish Veli
Project:	Room in Roof to first floor flat
Drwg No:	CDC/ish