

FRONT ELEVATION

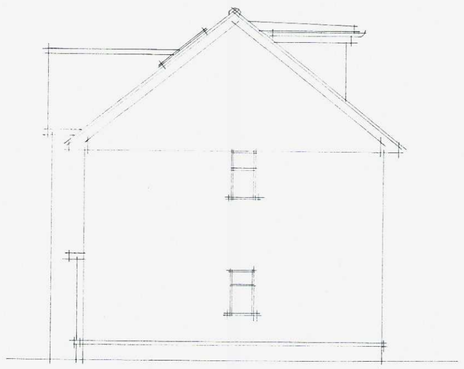

NORTH ELEVATION

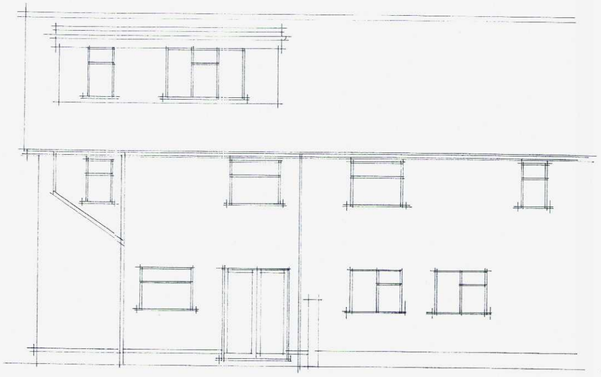

REAR ELEVATION

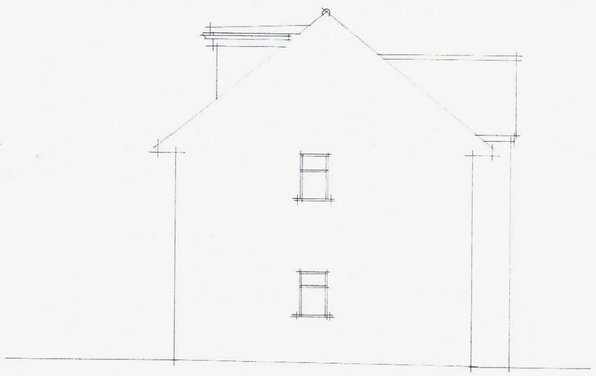

SOUTH ELEVATION



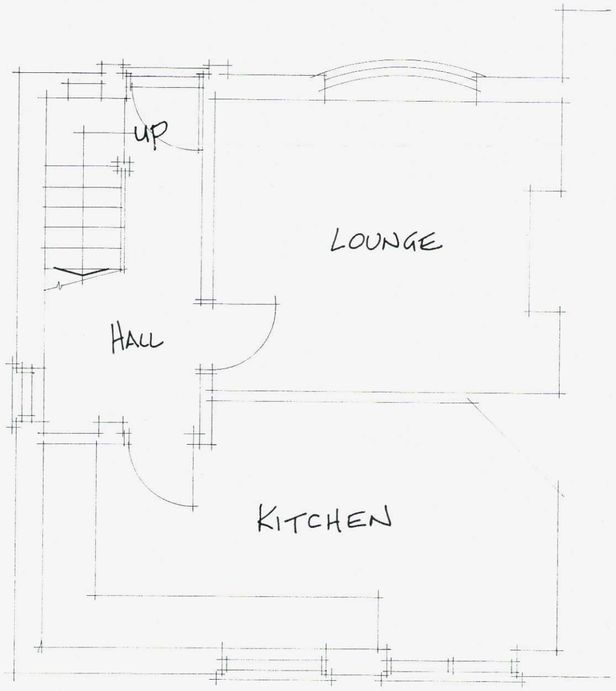

GROUND FLOOR PLAN

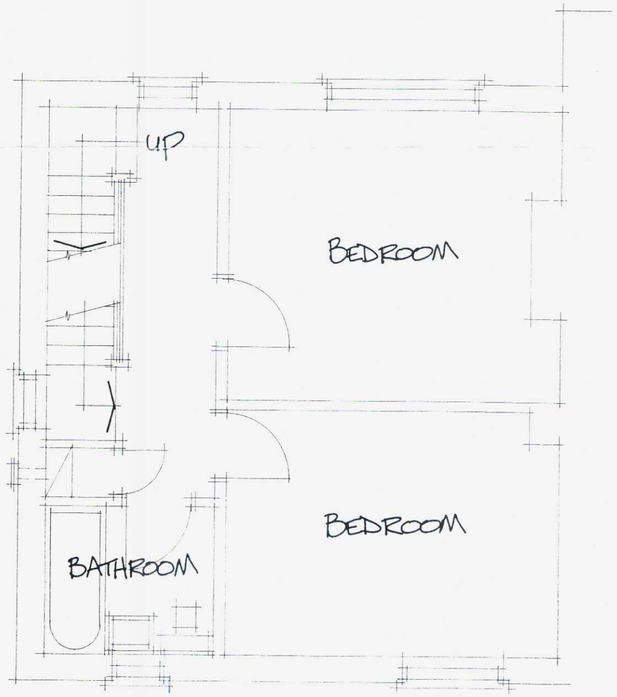

FIRST FLOOR PLAN

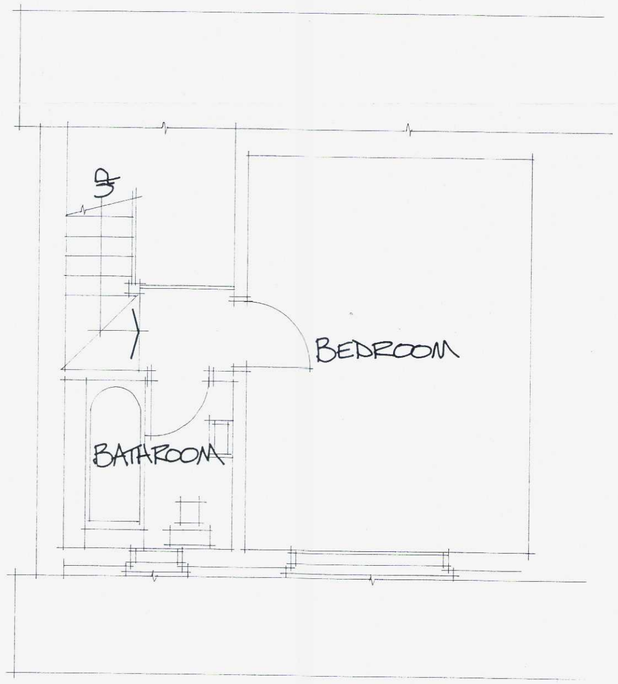

SECOND FLOOR PLAN



ADUR DISTRICT COUNCIL
PLANNING DIVISION
PLAN No. AWDM/0665/11
DATE RECEIVED 31 OCT 2011

Alan Scarratt
ARCHITECTURAL SERVICES

33 Hurley Road Worthing West Sussex BN13 3PA
Tel/Fax 01903 [illegible]

client Mr. & Mrs. L. Somerville

job 33 Williams Road
Shoreham-by-Sea
West Sussex

dwg. no. AS.574.3

dwg. title EXISTING

drawn by [redacted]

date Sept. 2011 scale 1:100 1:50

Do not scale off drawings

Check all dimensions on site before all works commenced

All specifications to be [illegible]