

ADUR DISTRICT COUNCIL
PLANNING DIVISION
APP. NO. ADUR/0665/11
DATE 31 OCT 2011



FRONT ELEVATION

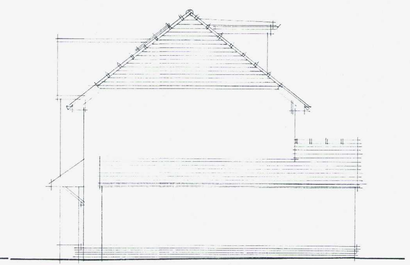


NORTH ELEVATION

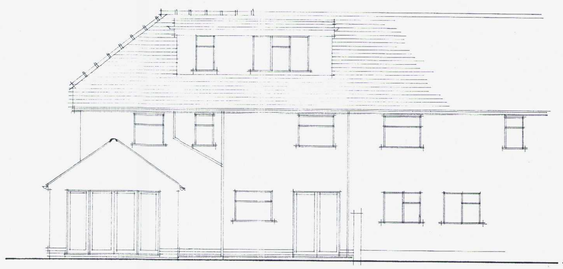


REAR ELEVATION




SOUTH ELEVATION

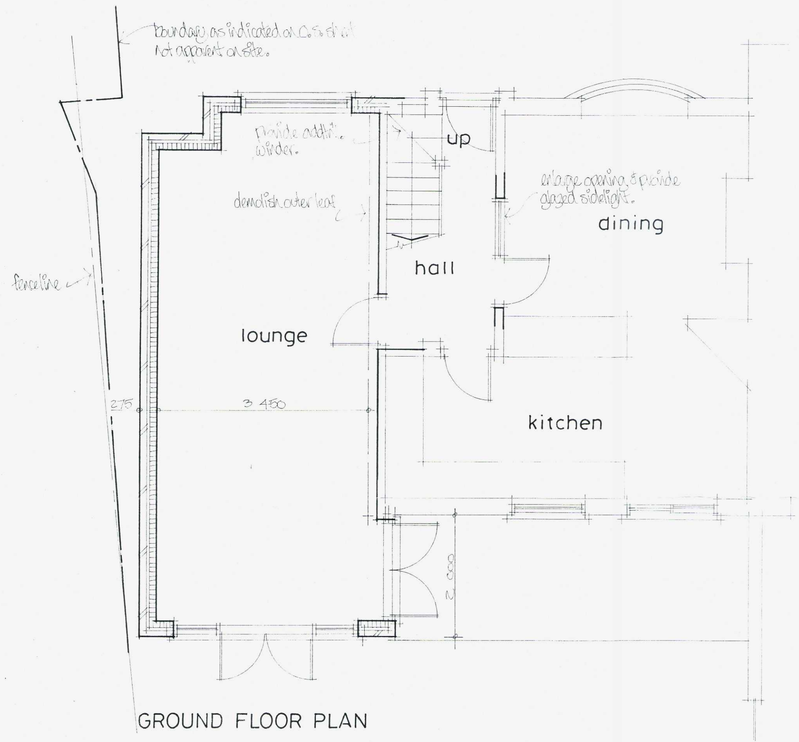

GROUND FLOOR PLAN

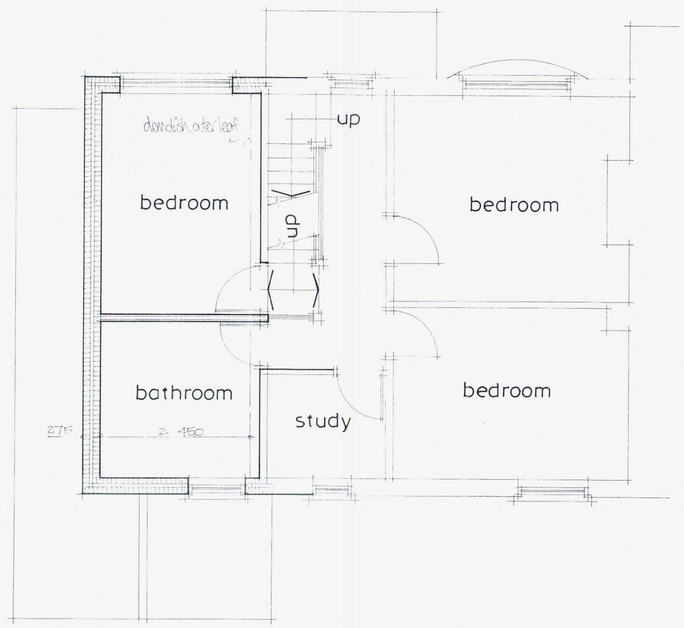

FIRST FLOOR PLAN

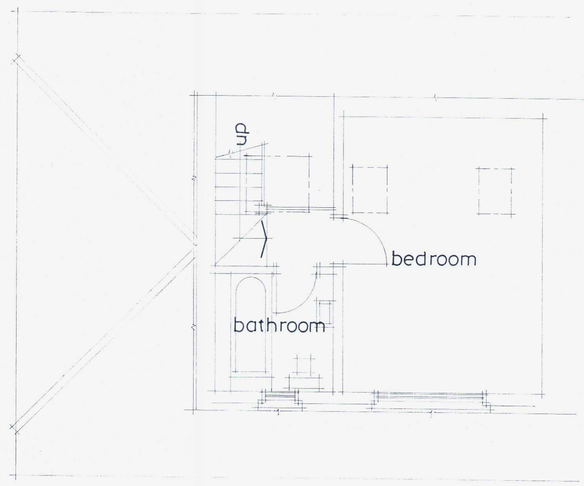

SECOND FLOOR PLAN

Alan Scarratt
ARCHITECTURAL SERVICES
33 Ripley Road, Worthing, West Sussex BN11 3EY
Tel/Fax: (01903) 693107

client: Mr. & Mrs. L. Somerville

job: 33 Williams Road
Shoreham-by-Sea
West Sussex

dwg. no. AS. 574. 2 A

dwg. title: side & rear extension

drawn by: [redacted]

date: Sept. 2011 scale: 1:100
1:50