
FINAL DRAWING PROPOSAL
DOOR SCREEN

REF. 8 PARK CRESENT, WORTHING

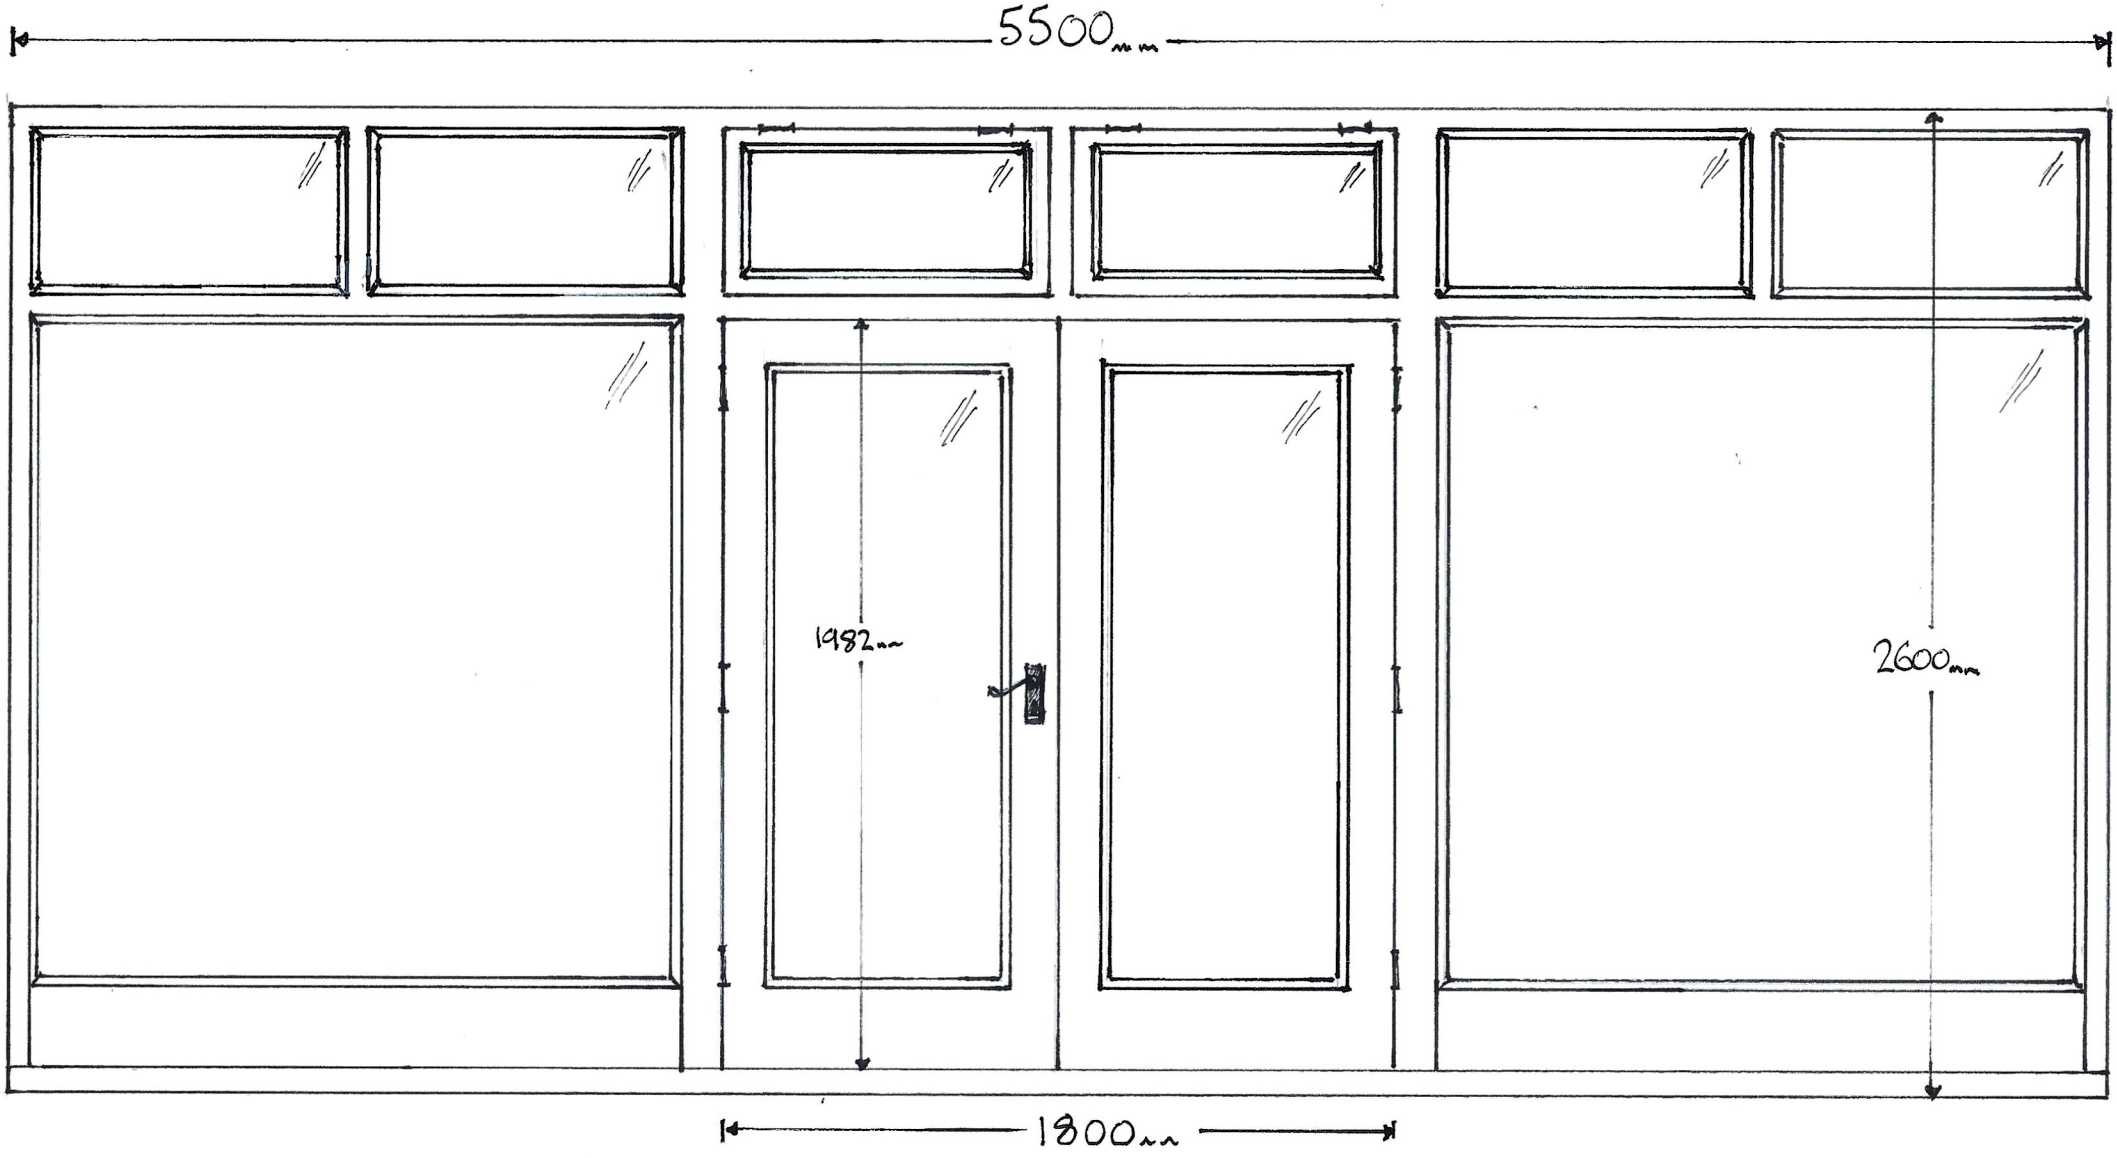

DOORS OPEN OUTWARD

SCALE 1:20