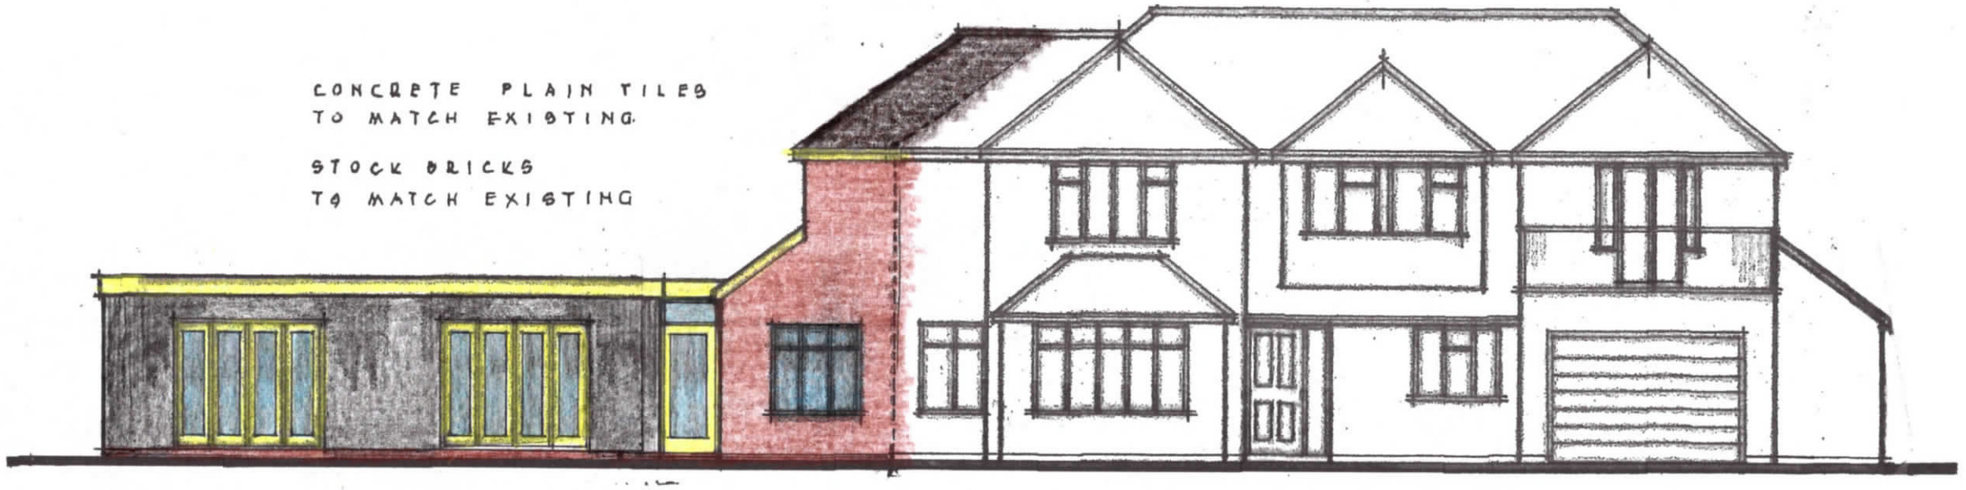

PROPOSED FRONT ELEVATION.
(EAST)

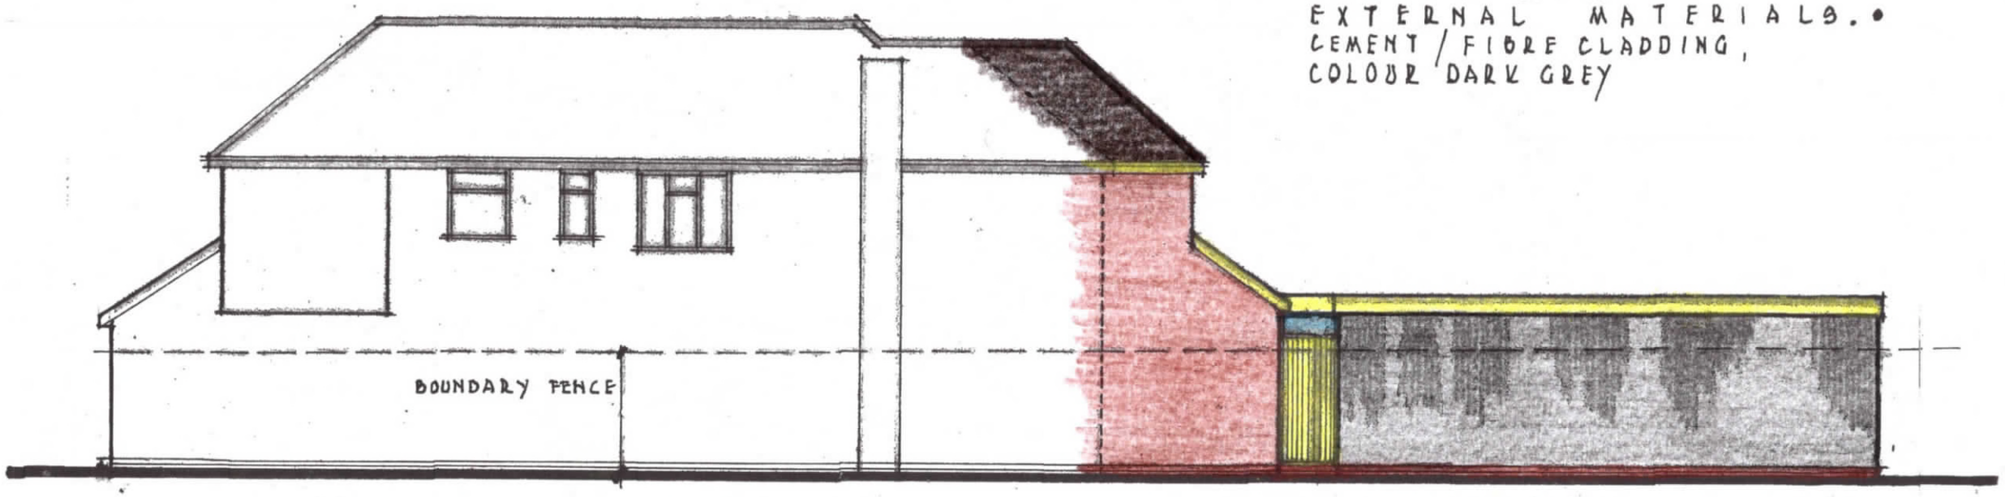

PROPOSED REAR ELEVATION.
(WEST)

• GARDEN ROOM
EXTERNAL MATERIALS.•
CEMENT / FIBRE CLADDING,
COLOUR DARK GREY

• SHEET 4.OF.5.
A.3. SHEET.

DRG • 23/y.
SCALE • 1/100.M.
DATE • JUNE 2023

GORDON F DIXON

0785-7648-744.