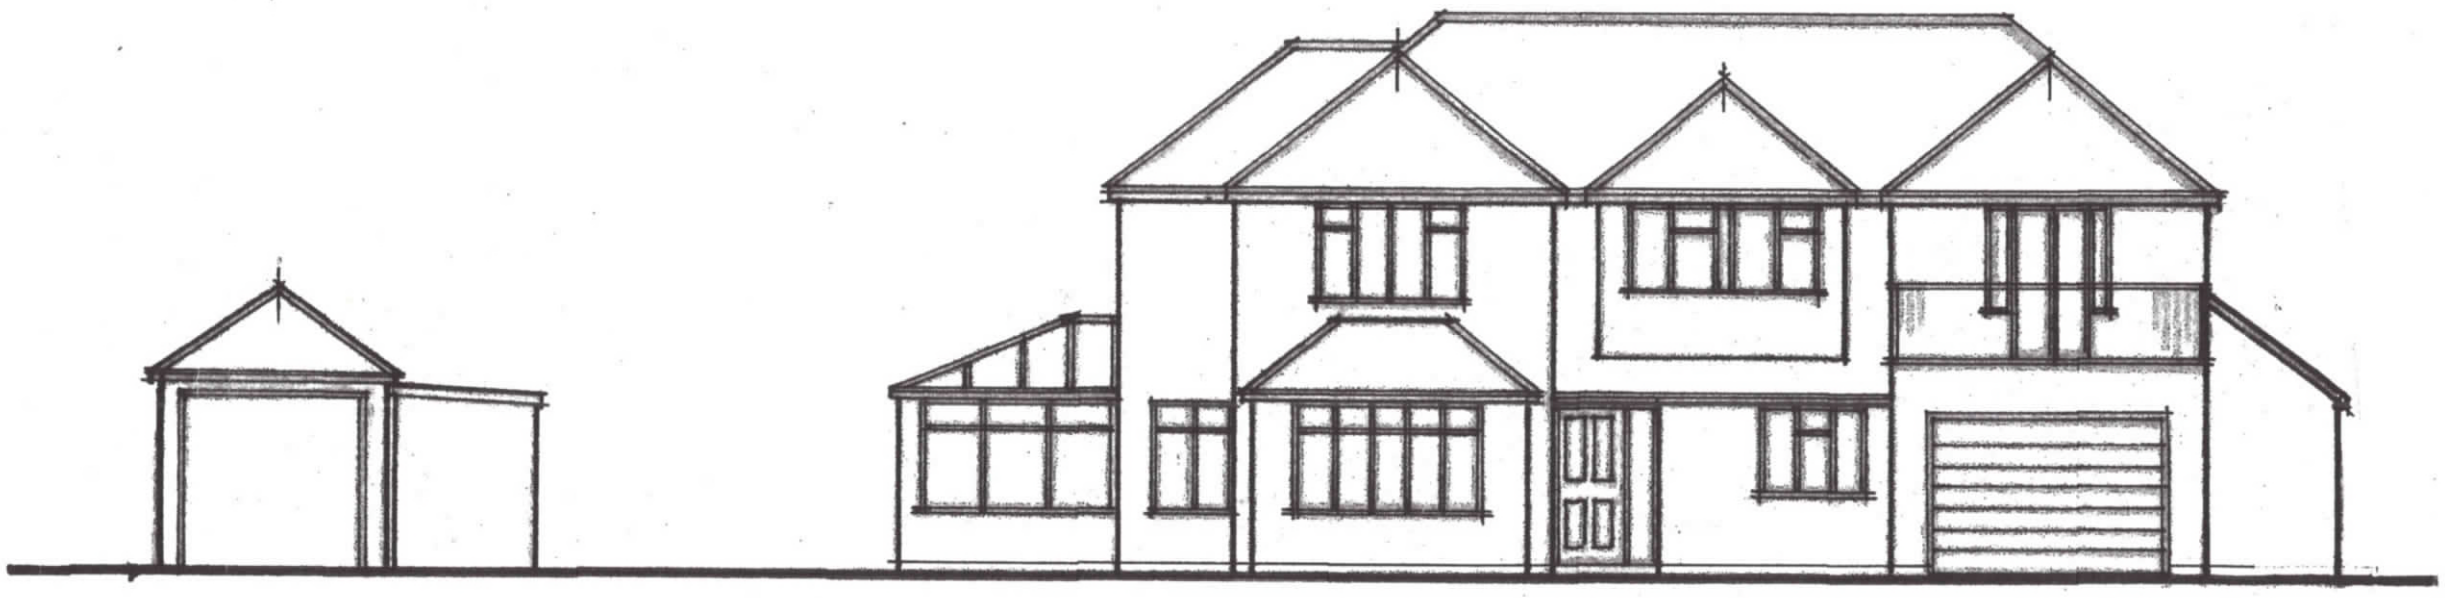

CONCRETE PLAIN TILES

STOCK FACING BRICKS TO ALL ELEVATIONS.

EX'G FRONT ELEVATION.
(EAST)

• SHEET 2.OF.5.

A.3. SHEET.

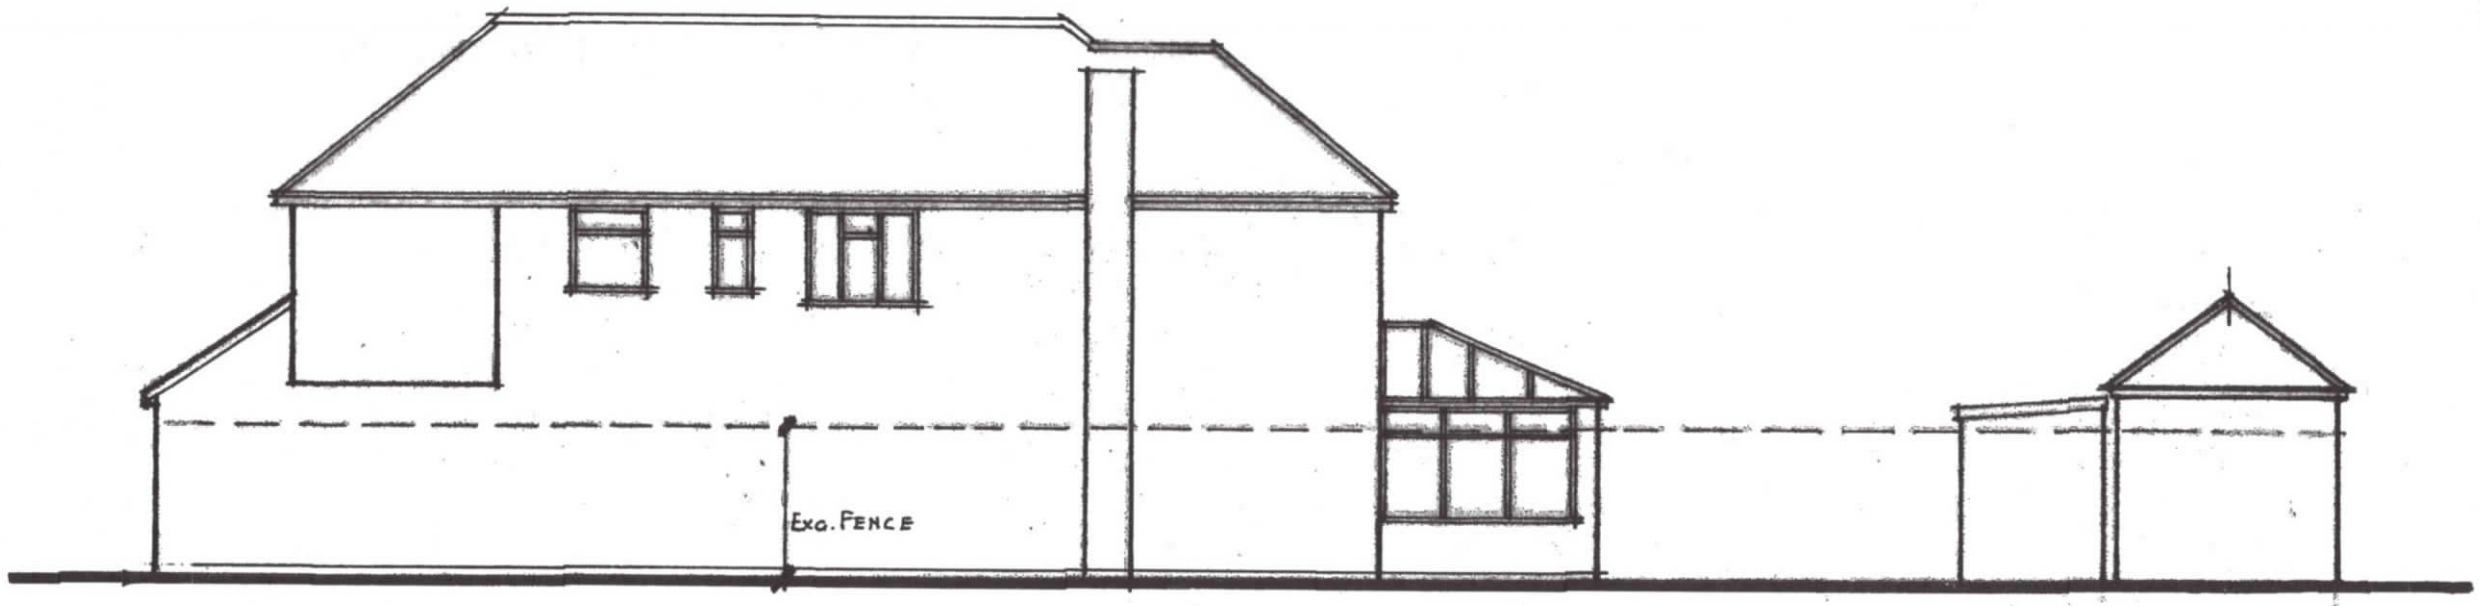

0 1m 2m 3m 4m 5m 6m 7m
1/100.M.

EX'G REAR ELEVATION
(WEST)

DRG • 23/W.
SCALE • 1/100 M
DATE • JUNE 2023.

GORDON F DIXON

* Existing Elevations.

0785-7648-744.