This drawing is copyright © of Yelo Architects Limited

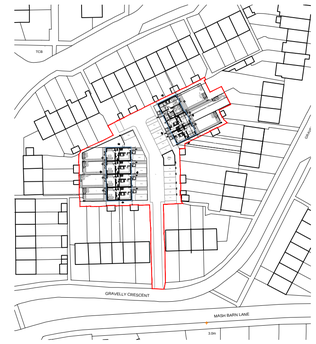

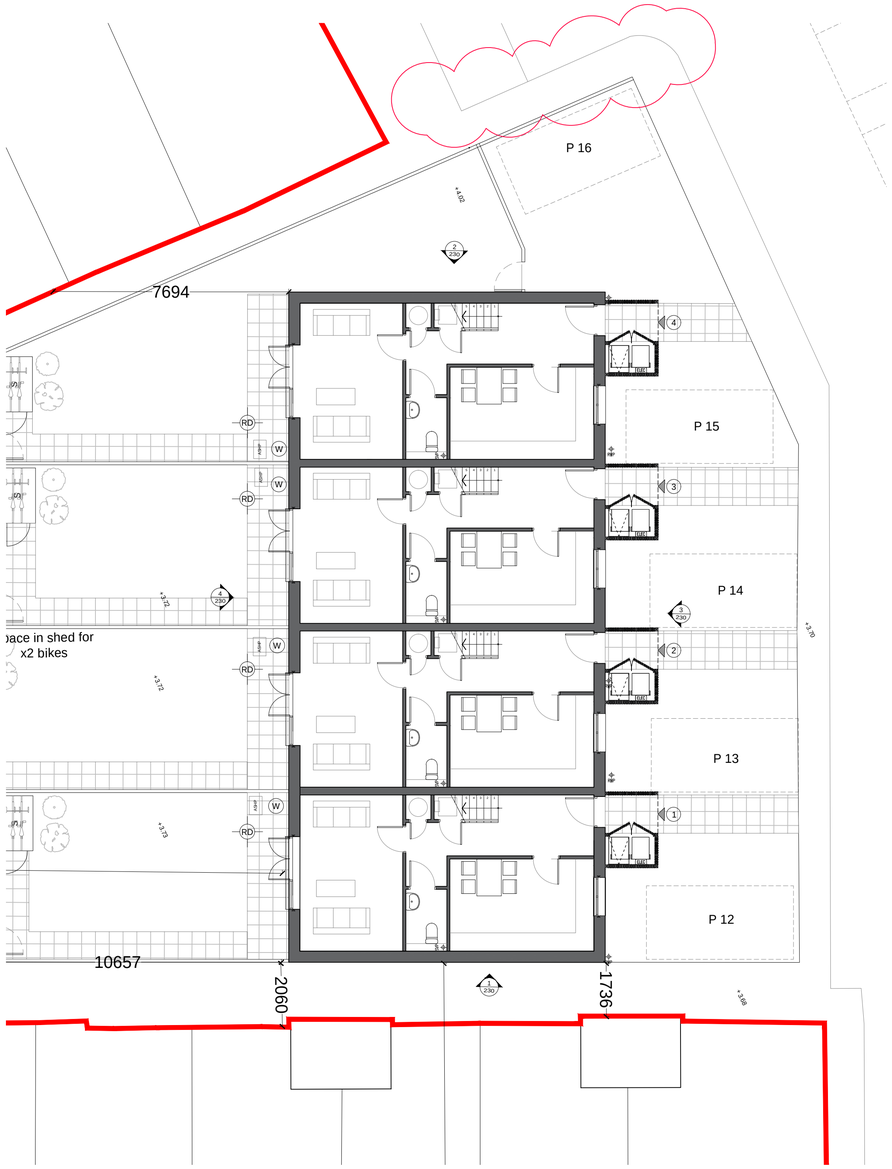

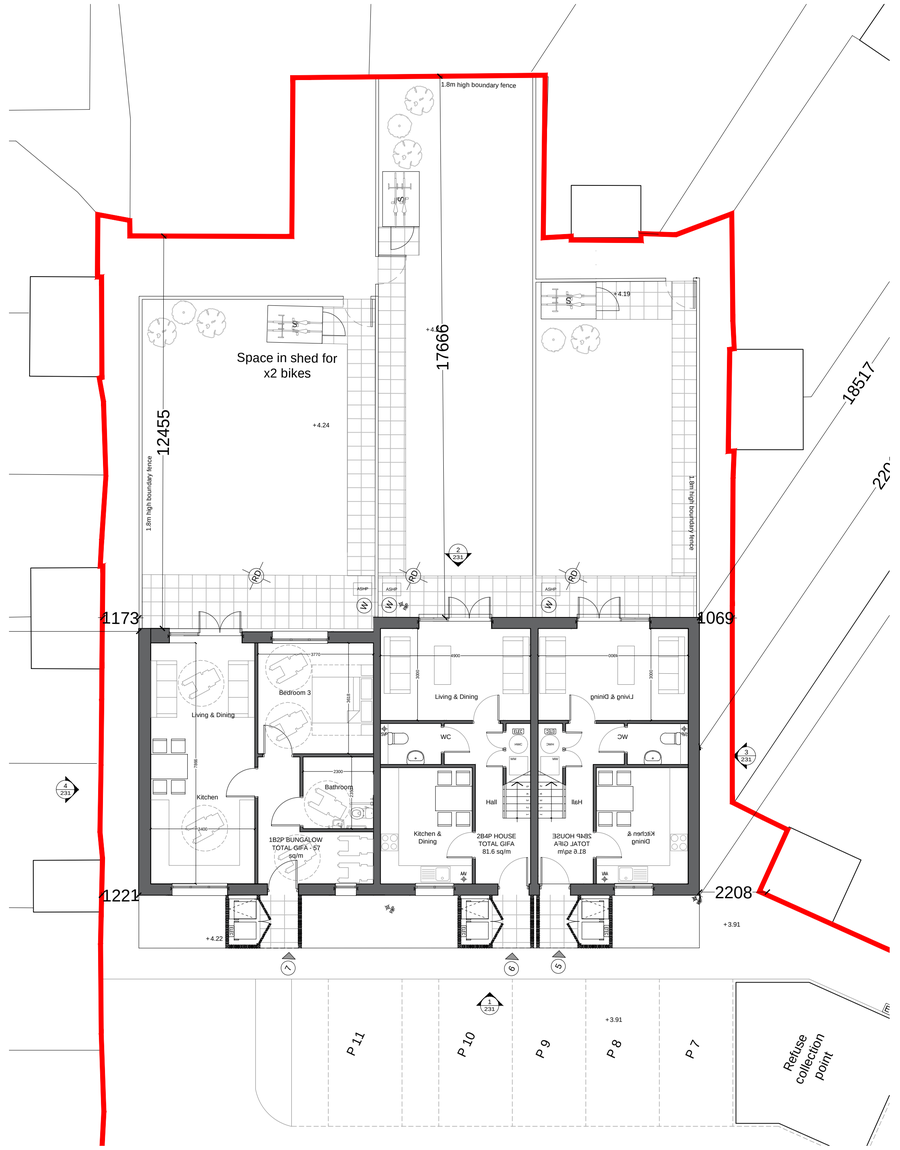

01 West Block Ground Floor Plan
Scale1:100



1:100 @ A1
Scale in Metres
0 1 2 3 4 5 10

ISSUED FOR PLANNING

Rev	Date	Description
-	-	-
-	-	-
-	-	-
-	-	-
-	-	-
-	-	-
-	07/10/21	Issued for Planning

Yelo Architects Ltd
Mocatta House, Spaces
Trafalgar Place,
Brighton
BN1 4DU
T 01273 608 444
E hello@yeloarchitects.com
W yeloarchitects.com
Twitter @yeloarchitects

PROJECT	YO415-AWDC Infill
DRAWING TITLE	Gravelly Crescent Propsoed Ground Floor Plan
DRAWING NO	YO415-131
SCALE	1:100 @A1
DATE	07/10/21
REV	A