



ADUR & WORTHING
PLANNING SERVICES

AWDM/0585/13

DATE VALID 13 MAY 2013

Location Plan
Scale: 1:1250

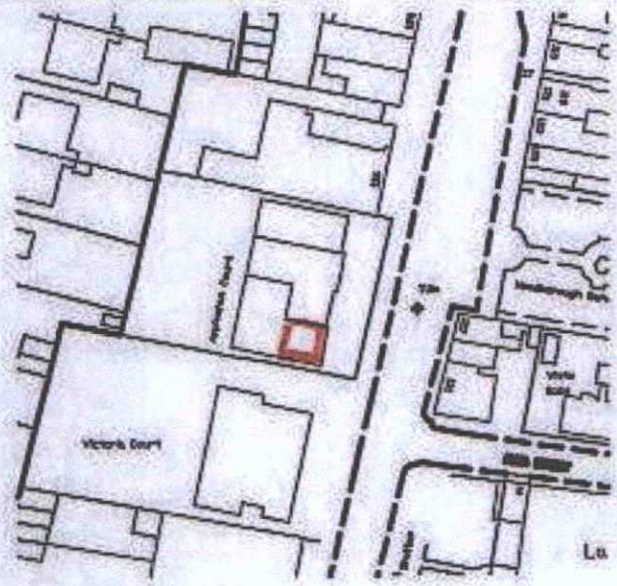

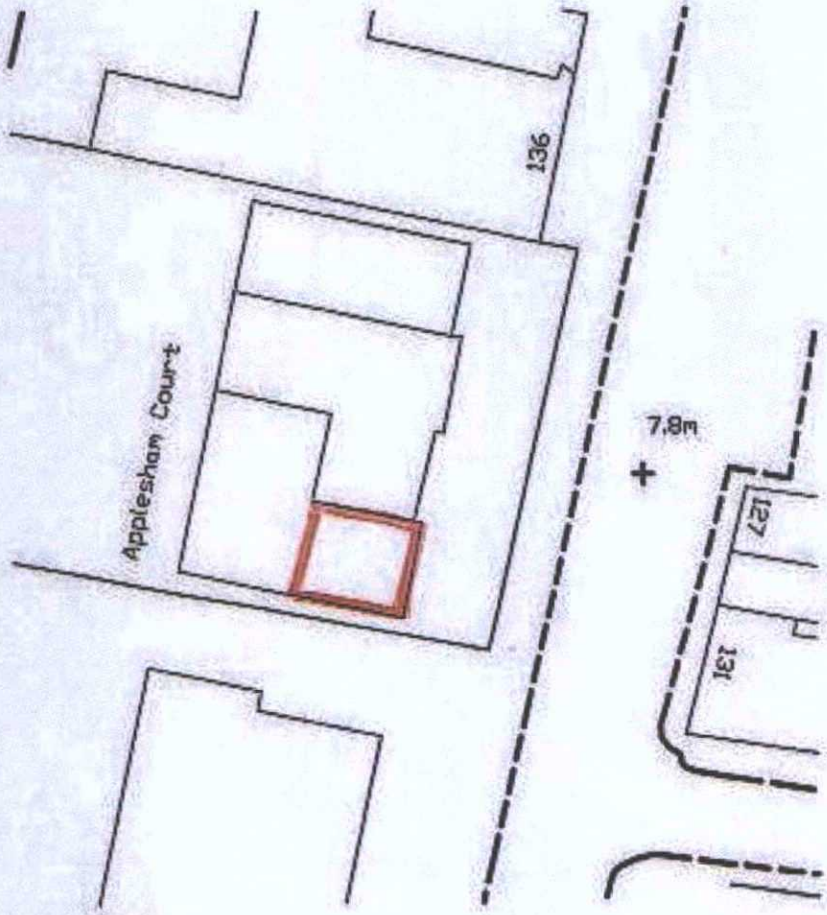

Block Plan
Scale: 1:500



A		
revision	details	date

Contractor is responsible for checking all levels and dimensions before carrying out work. These drawings and designs and the copyright thereof are the property of Shear design Architectural Designers and must not be used reused or copied without the written permission. ©Copyright

SHEAR DESIGN
ARCHITECTURAL
DESIGNER

2 saffron Close
Shoreham by Sea
West Sussex, BN43 6JF

Phone
e-mail

project: Mrs Cowley
Flat 1
Appleshaw Court
140 South Street
Lancing
West Sussex
BN15 8AU

drawing title: Proposed Material Change from timber to Upvc Windows

date	23.02.13
scale	Various
drawn	DLS
checked	
sheet	2 of 2
13/132	Sk2
project number	drawing number / revision