

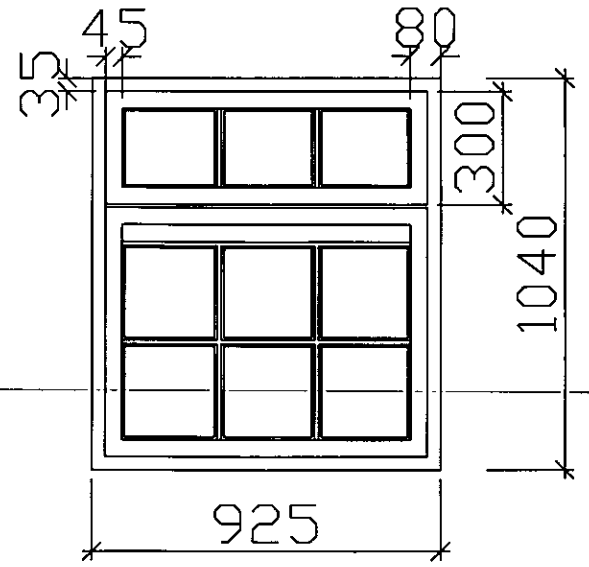


Existing Timber Windows
Scale: 1:20

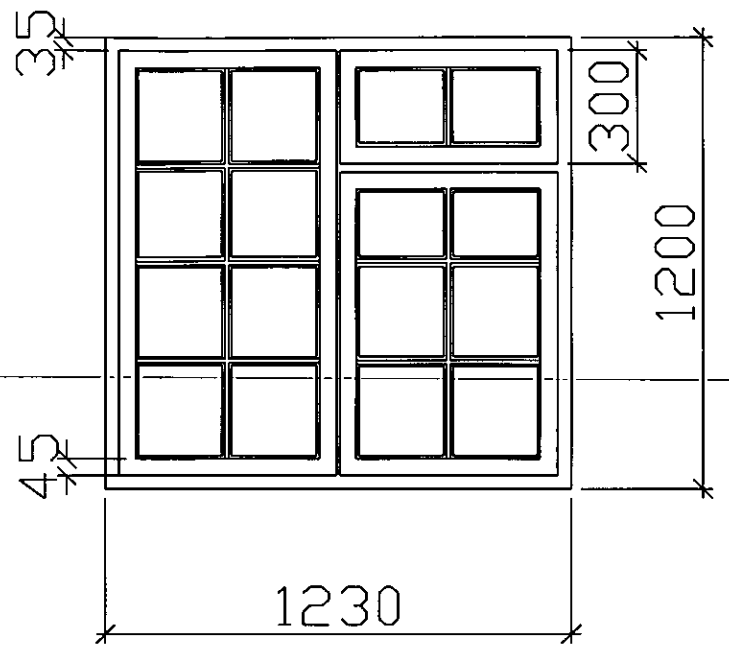

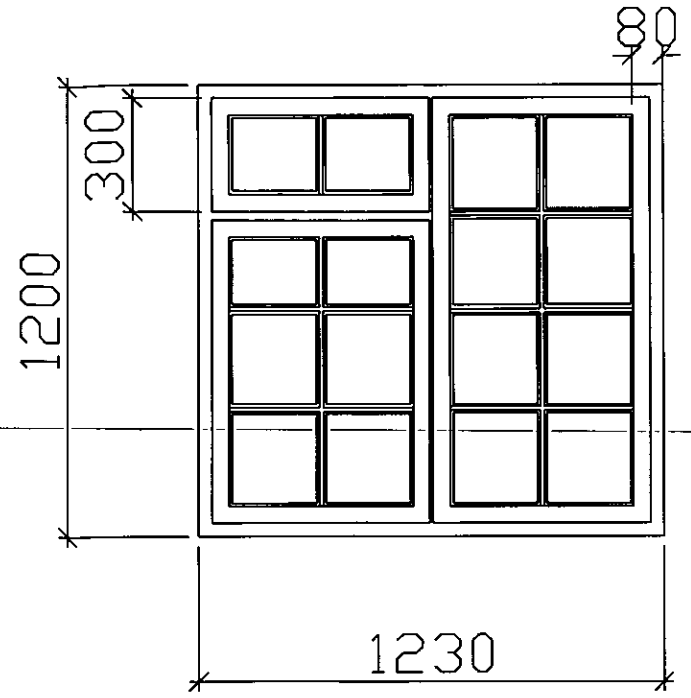

Existing Timber Framed windows broken out and removed off site by contractor.


Install new UPVC double glazed windows as indicated all in rosewood finish, to match existing colour.
Contractor to be FENSA registered.


ADUR & WORTHING PLANNING SERVICES
AWDM/ 0585/13
DATE VALID 13 MAY 2013


Ground Floor side Kitchen
925 x 1040mm

Ground Floor Front Bedroom 1
1200 x 1230mm

Ground Floor Front Bedroom 1
1200 x 1230mm

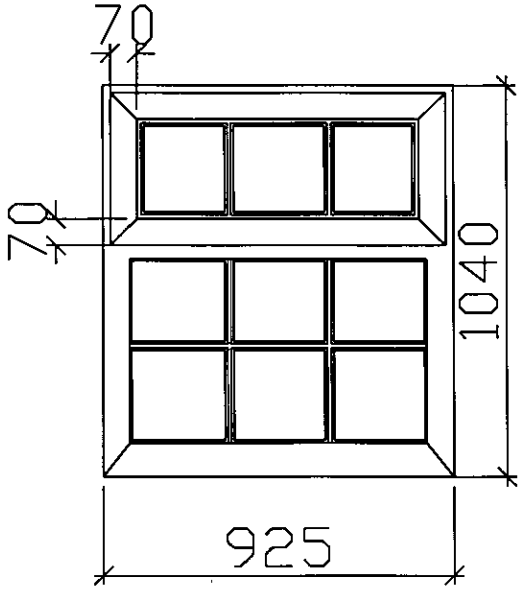

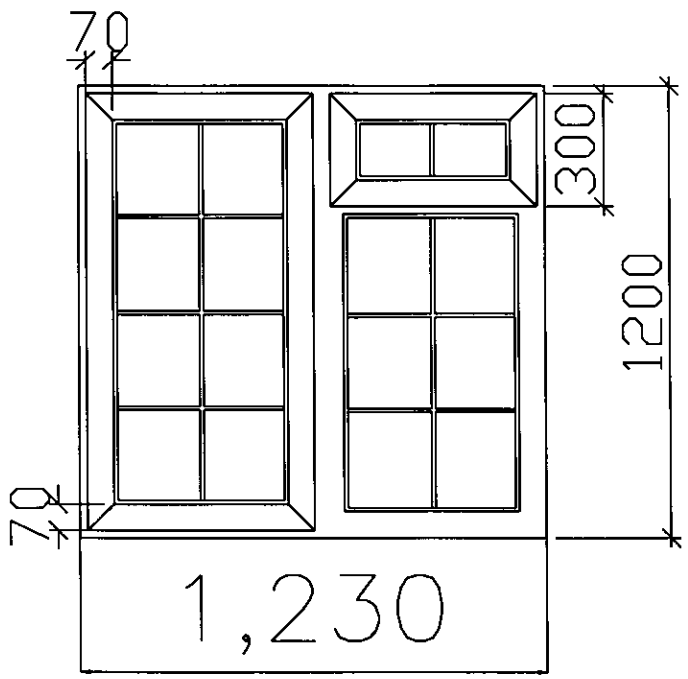

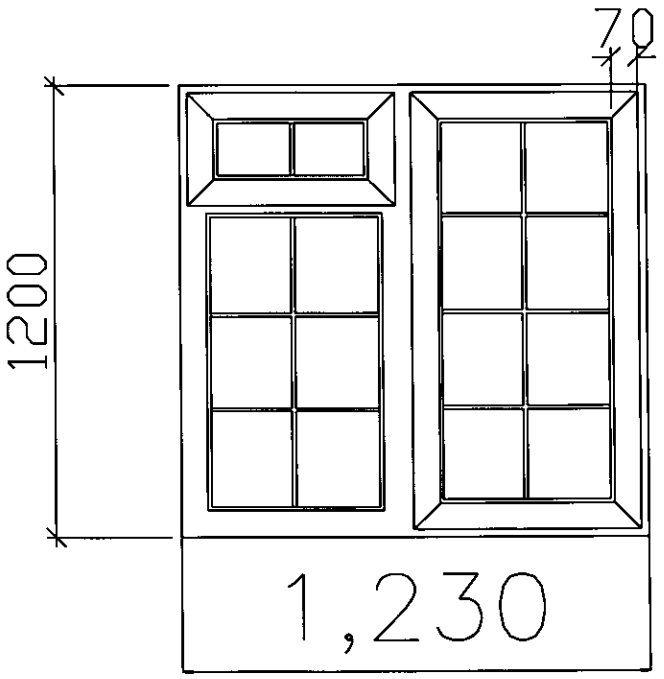

Ground Floor side Kitchen
925 x 1040mm

Ground Floor Front Bedroom 1
1200 x 1230mm

Ground Floor Front Bedroom 1
1200 x 1230mm

Proposed Upvc Windows
Scale: 1:20

Scale: 1:20
0 1

revision	details	date
A	.....	.....

Contractor is responsible for checking all levels and dimensions before carrying out work. These drawings and designs and the copyright thereof are the property of Shear design Architectural Designers and must not be used retained or copied without the written permission. ©Copyright

SHEAR DESIGN
ARCHITECTURAL
DESIGNER

2 saffron Close
Shoreham by Sea
West Sussex. BN43 6JF
Phone 07881 656512
e-mail dorrylshear@hotmail.com

project
Mrs Crowley
Flat 1
Applesham Court
140 South Street
Lancing
West Sussex
BN15 8AU

Proposed Material Change from timber to Upvc Windows

date	23.02.13
scale	1:20
drawn	DLS
checked	
sheet	1 of 2
13/132	Sk1

north
project number
drawing number
revision