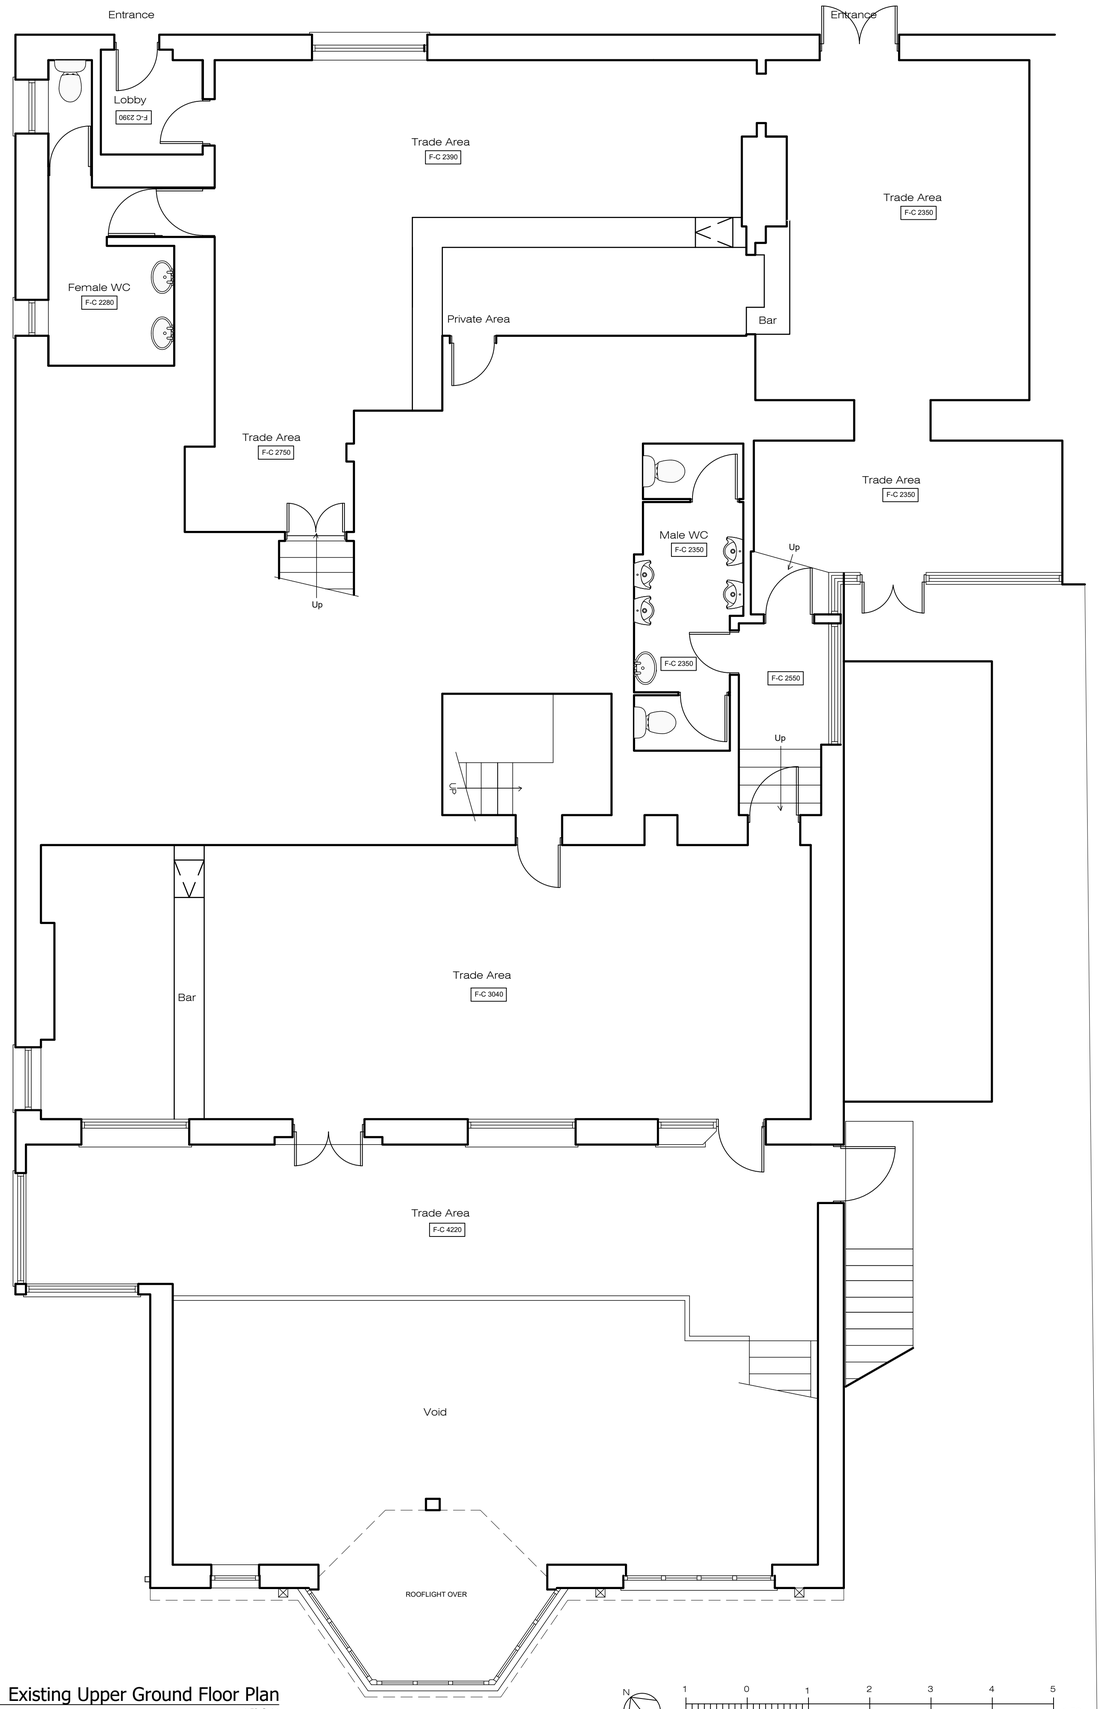


1 Existing Upper Ground Floor Plan
1:50 @ A1

REVISIONS			
Rev.	Date.	Details.	Name.
.....	.....	.....	.....

design i.d.

Client: Shepherd Neame

Project: Crown & Anchor, 33 High Street, Shoreham-by-sea, BN43 5DD

Drawing Title: Existing Upper Ground Floor Plan

Drawing No: 20.029.SN.R.0104

Rev.

Scale: 1:50 @ A1

Status: PLANNING

Drawn By

Date: Oct 2021

All dimensions to be checked on site. Any discrepancies between this drawing and other information is to be referred to the practice. This drawing is copyright.

13 Jubilee Way, Eurolink Business Centre, Faversham, Kent, ME13 8GD
Tel: 01795 537896 Fax: 08712 516713 E-mail: mail@design-id.ltd.uk