


BLOCK PLAN 1:500

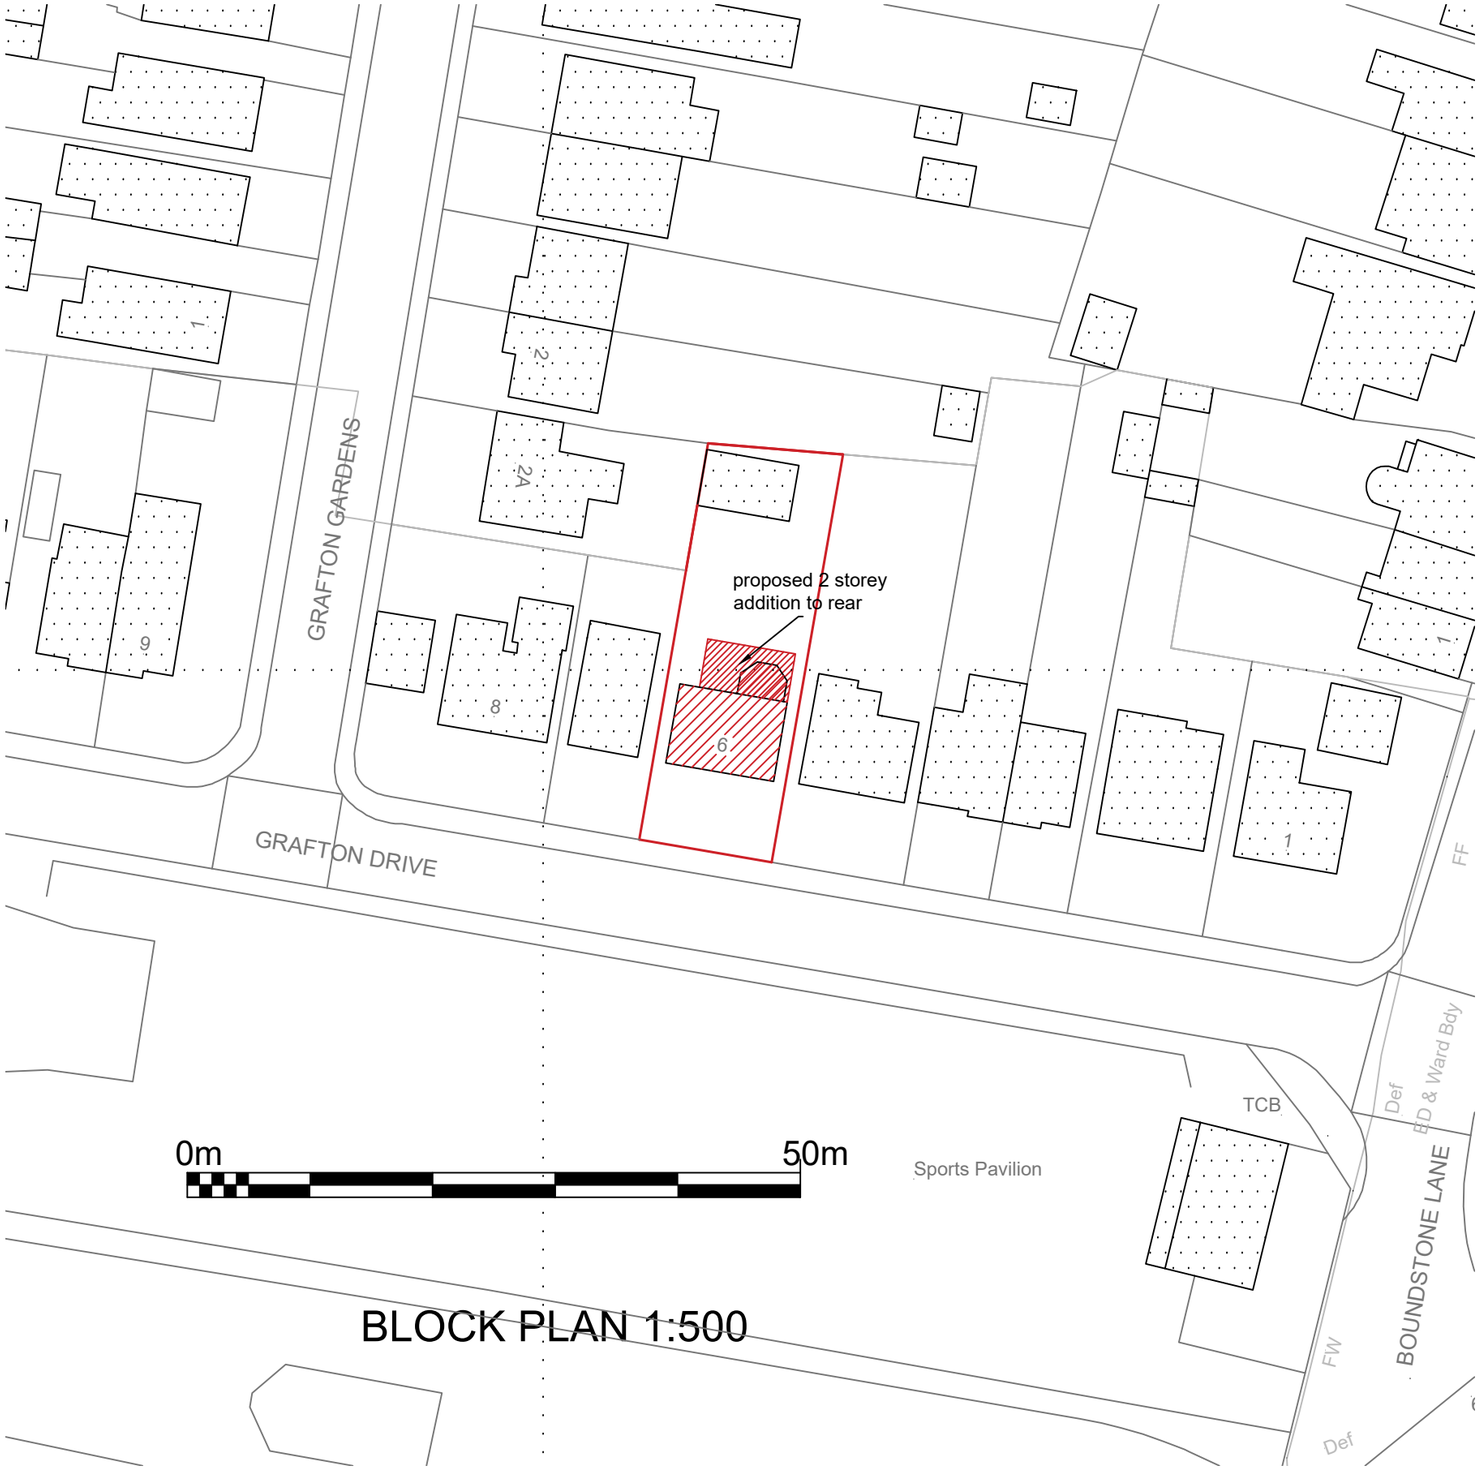

©Crown Copyright and database rights 2020 OS Licence no. 100019980

LOCATION PLAN 1:250

A PLANNING REQUIREMENTS 01.21

Project
TWO STOREY REAR ADDITION
AT 6 GRAFTON DRIVE, LANCING
SUSSEX BN15 9SW

Client
MRS. N. TAYLOR

Drawing Title
LOCATION PLAN 1:1250
BLOCK PLAN 1:500

LARKINS & POLLINGTON
DESIGN PARTNERSHIP
2 Birling Way
Manor Park
Uckfield
TN22 1LP
01825 768948
07894 124919

Date	Drawn By	Checked	Scale
12.20	mpp		1:1250

Drawing No.	Amendment
962/20/TBR/05	A