

SECTION A–A

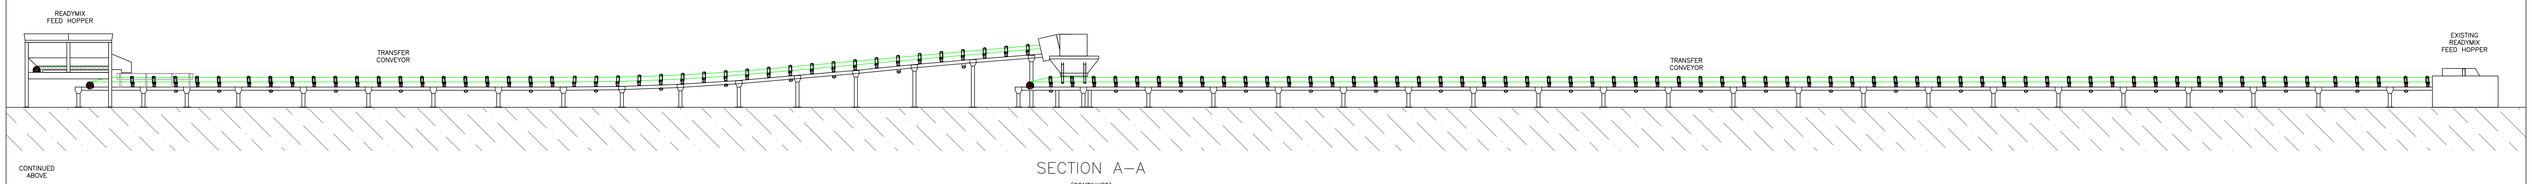

SECTION A–A
(CONTINUED)

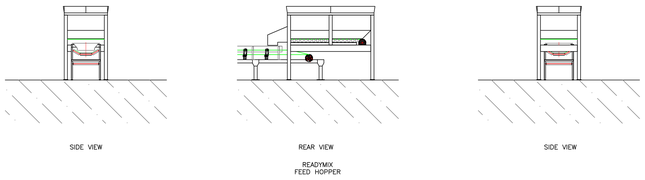

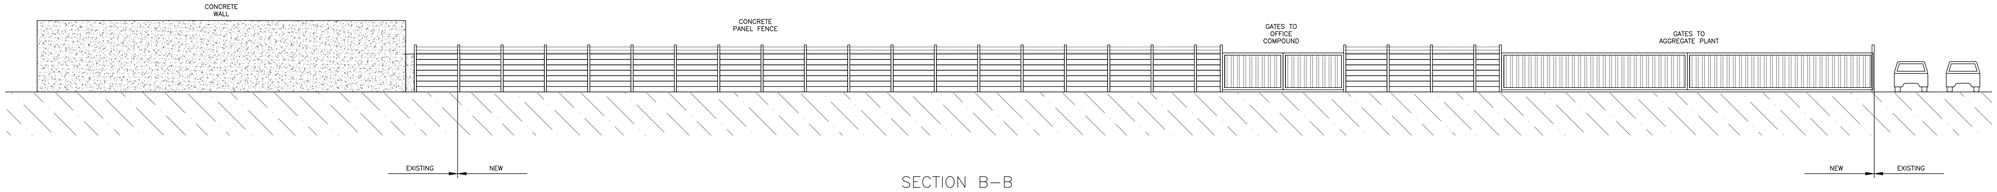

SECTION B–B



Revisions				
	H	ELEVATION VIEWS UPDATED	28/04/19	RCH
	G	CONVEYOR TO MIN REDUCED	09/04/19	RCH
	F	ADDITIONAL ELEVATIONS ADDED	09/04/19	RCH
	D	ORIGINAL	DATE	DRAWN

Based on Ordnance Survey Land Line data with the permission of
Her Majesty's Stationery Office, © Crown copyright. Licence N° 100018131

CEMEX
ENGINEERING SERVICES
CEMEX UK Operations Limited
CEMEX House, Evreux Way,
Rugby, Warwickshire.
CV21 2DT
Telephone 01788 542111
Facsimile 01788 564455

Drawn By: MJH	Company: CEMEX UK MATERIALS LIMITED
Date: 07SEP18	Site: BRIGHTON
Scale(s): 1:100 @ A0	Project: OFFICE, WEIGHBRIDGE & BAD DEVELOPMENT
Chkd/Model(s): XXXX	Title: ELEVATIONS
Site Ref: XXXXX	Drawing No: TD 18029 — SHT 2 OF 4 — H

The information contained in this drawing is the property of CEMEX. It should not be reproduced partially or totally without written authorisation from CEMEX.