
AMENDED

ADUR & WORTHING PLANNING SERVICES	
PLAN	AWDM/0367/14
DATE VALID	Rec'd: 4/4/14

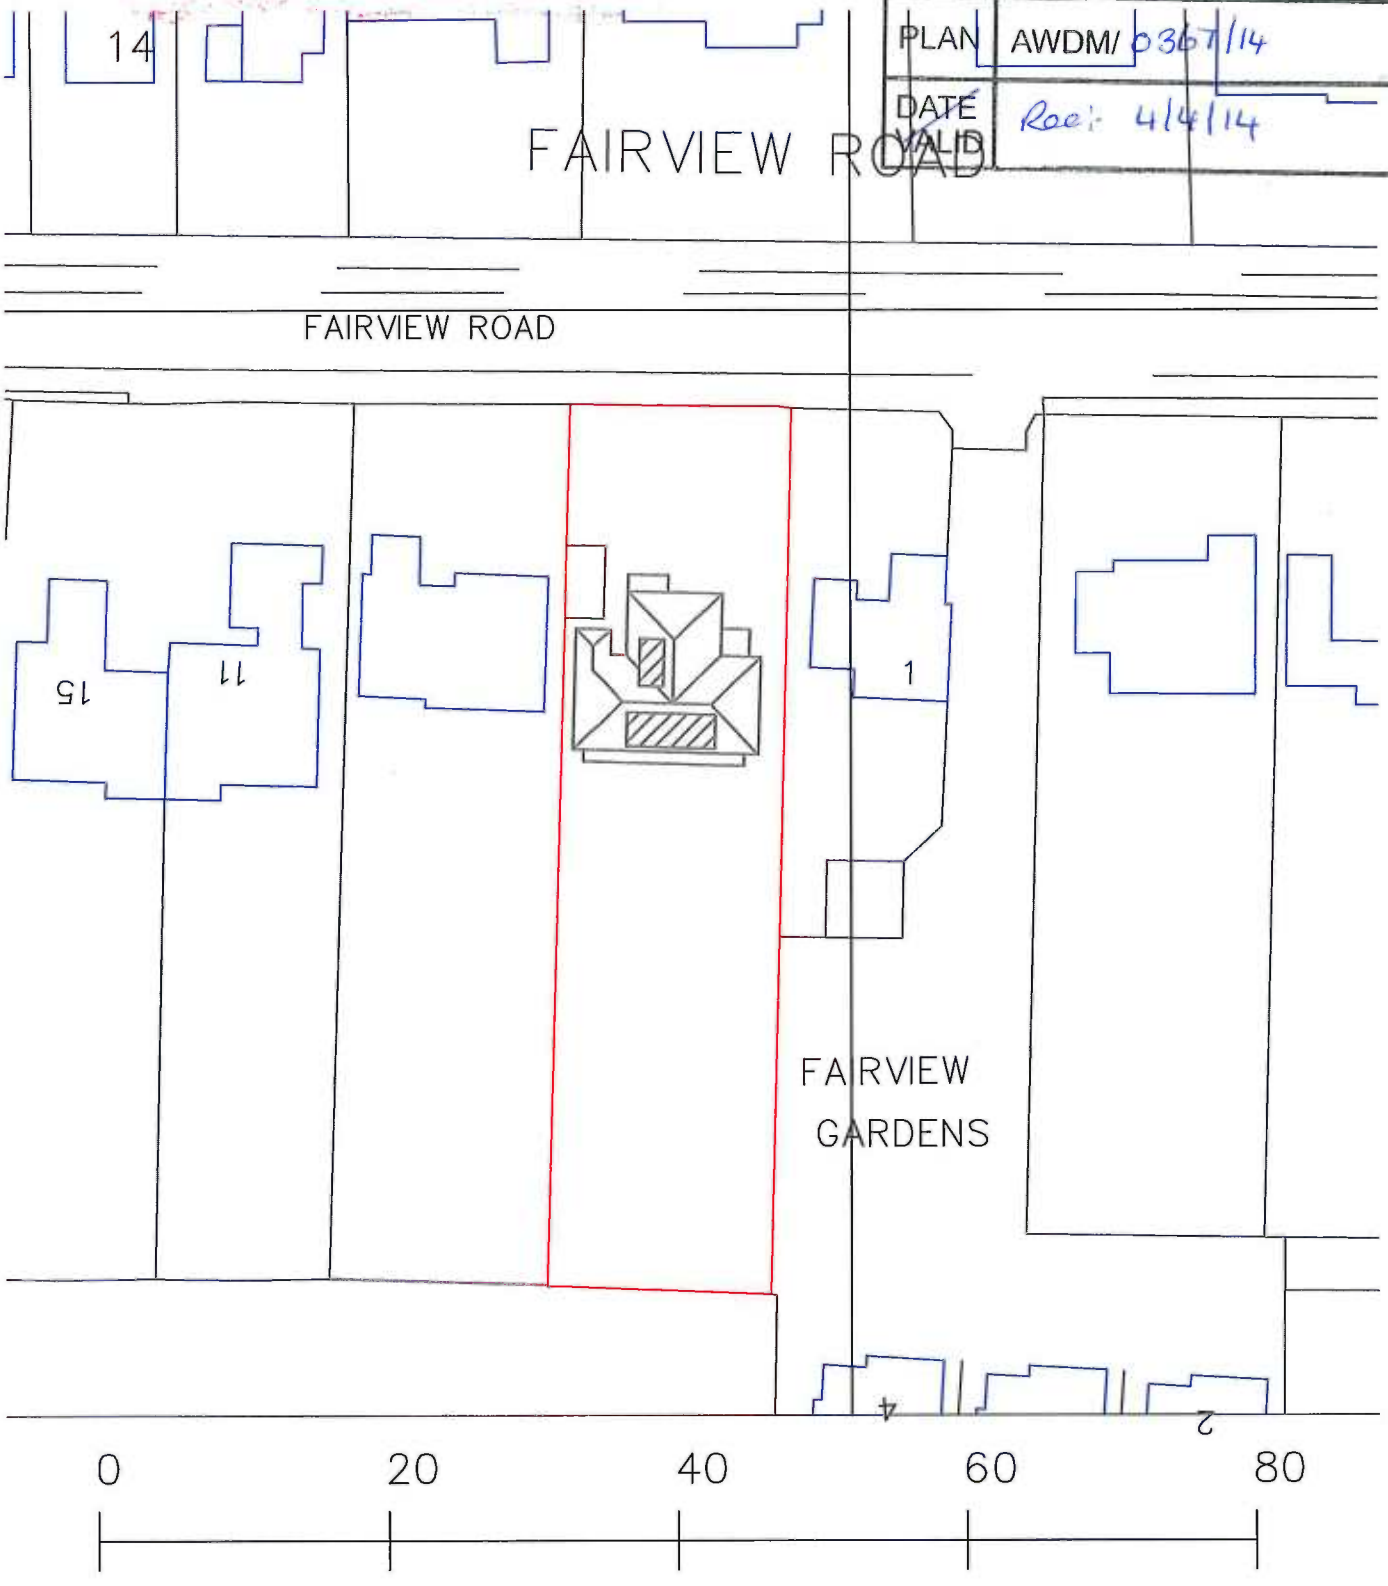

Metres
7 Fairview Road
Lancing
Block Plan 1:500
A4 Paper