[redacted]

0 1 2 3 4 5 6 7 8 9 10

Scale Bar 1:100

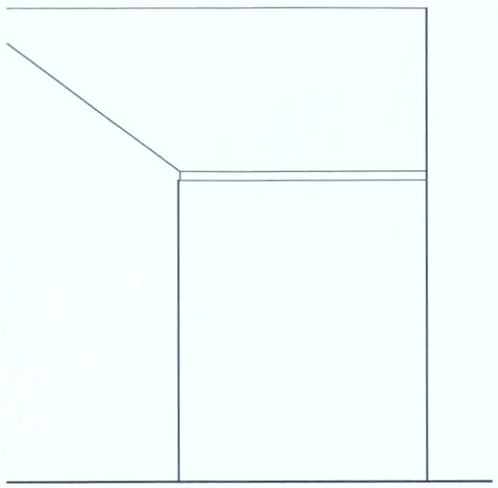

EXISTING SOUTHEAST ELEVATION 1:100

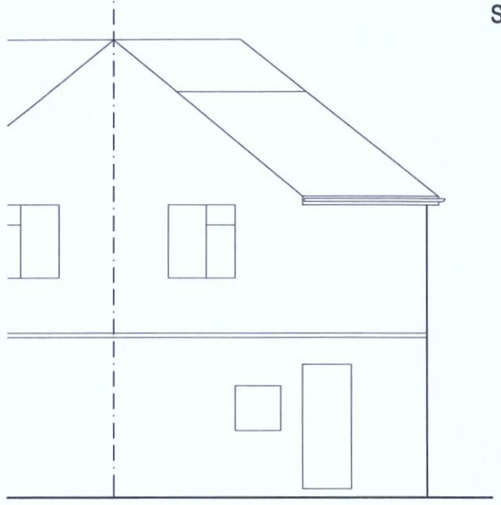

EXISTING NORTHEAST ELEVATION 1:100

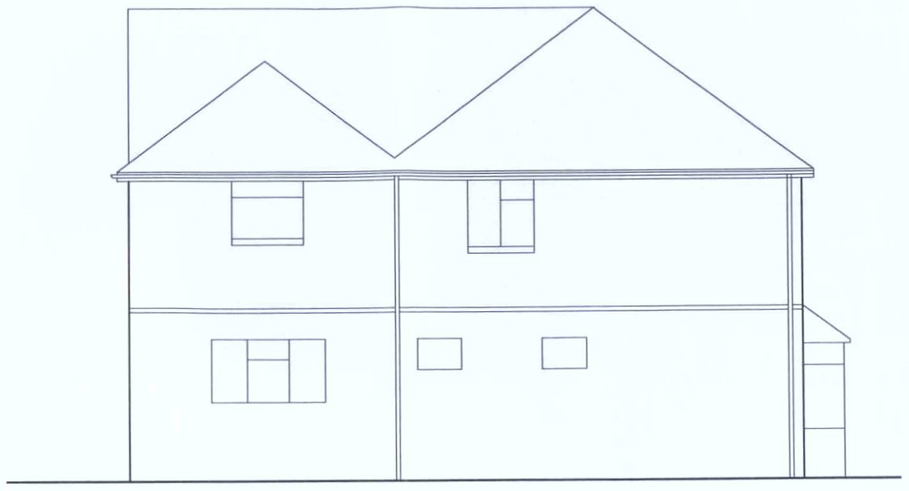

EXISTING ~~SOUTHWEST~~ NORTHWEST ELEVATION 1:100

[redacted]

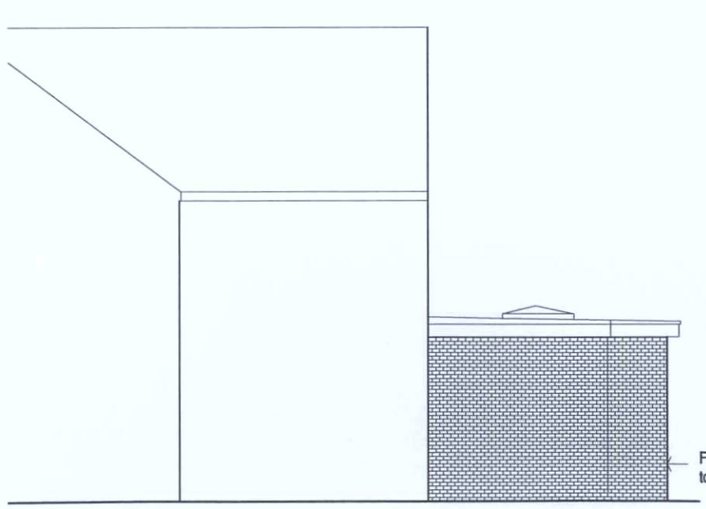

PROPOSED SOUTHEAST ELEVATION 1:100

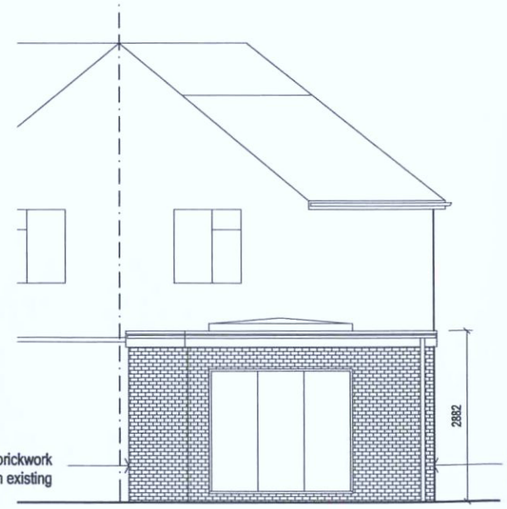

PROPOSED NORTHEAST ELEVATION 1:100



PROPOSED ~~SOUTHWEST~~ NORTHWEST ELEVATION 1:100

ARW Design	DRAWING TITLE: EXISTING & PROPOSED ELEVATIONS PROJECT: PROPOSED SINGLE STOREY REAR EXTENSION	LOCATION: 190, DOMINION ROAD, WORTHING CLIENT: N. KENNARD	SCALE: AS NOTED @ paper size A3 DATE: JAN 2018 DRAWN: ARW	DRAWING NO: 3259/2 REVISION: A

ARW Design 89, SOUTH STREET, TARRING, WORTHING, WEST SUSSEX, BN14 7ND. T: +44(0)1903234197 M: +44(0)7771851222 E: Arweeden1@aol.com
THIS DRAWING REMAINS THE COPYRIGHT OF ARW Design & SHALL NOT BE COPIED IN ANY FORMAT WITHOUT SPECIFIC APPROVAL IN WRITING

IP