

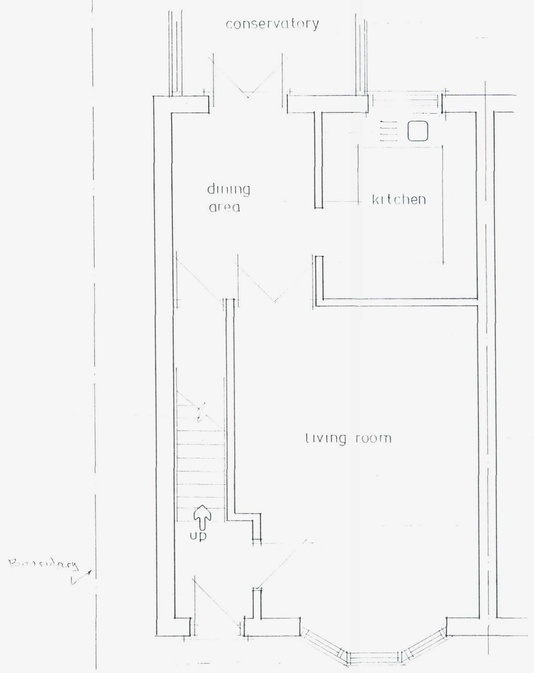


Ground Floor
(No Changes)

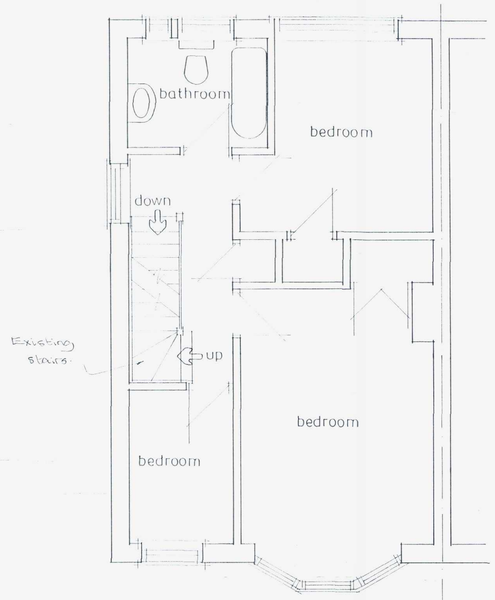

First Floor
(No changes)

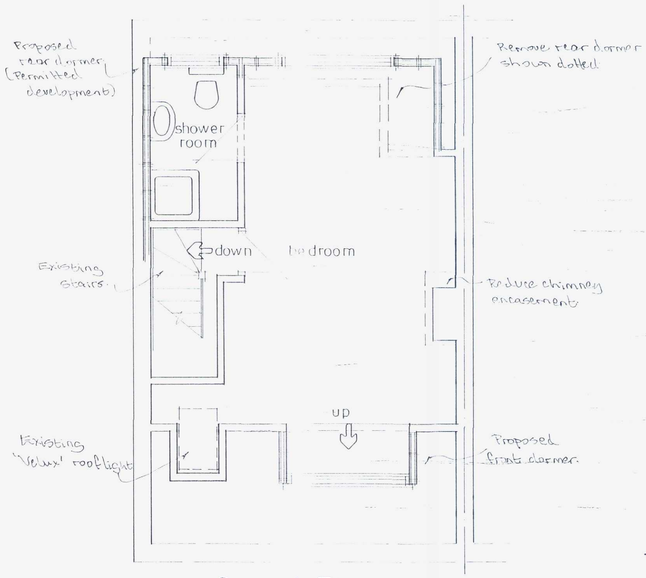

Second Floor

1:100 0 10m
Scale bar
1:50 0 10m




south west elevation
south east elevation
north east elevation
north west elevation

ADUR & WORTHING PLANNING SERVICES
PLAN AWDM/0598/12
DATE 01 MAY 2012
VALID



Site Plan 1:1250

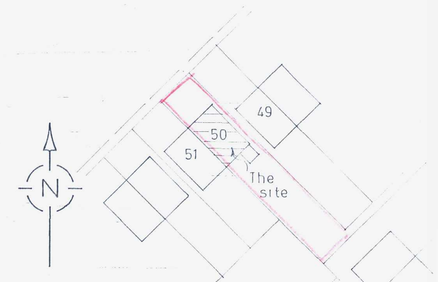

Block Plan 1:500

A		
	Date	Revisions

© copyright

Client
Mr & Mrs N. Doyle

Job Title
Proposed Dormers

Drawing Title
50 Greenacres, Shoreham.

Scale 1:50 1:100

Date | Drawn by

Drg No. 497/01 | Rev.