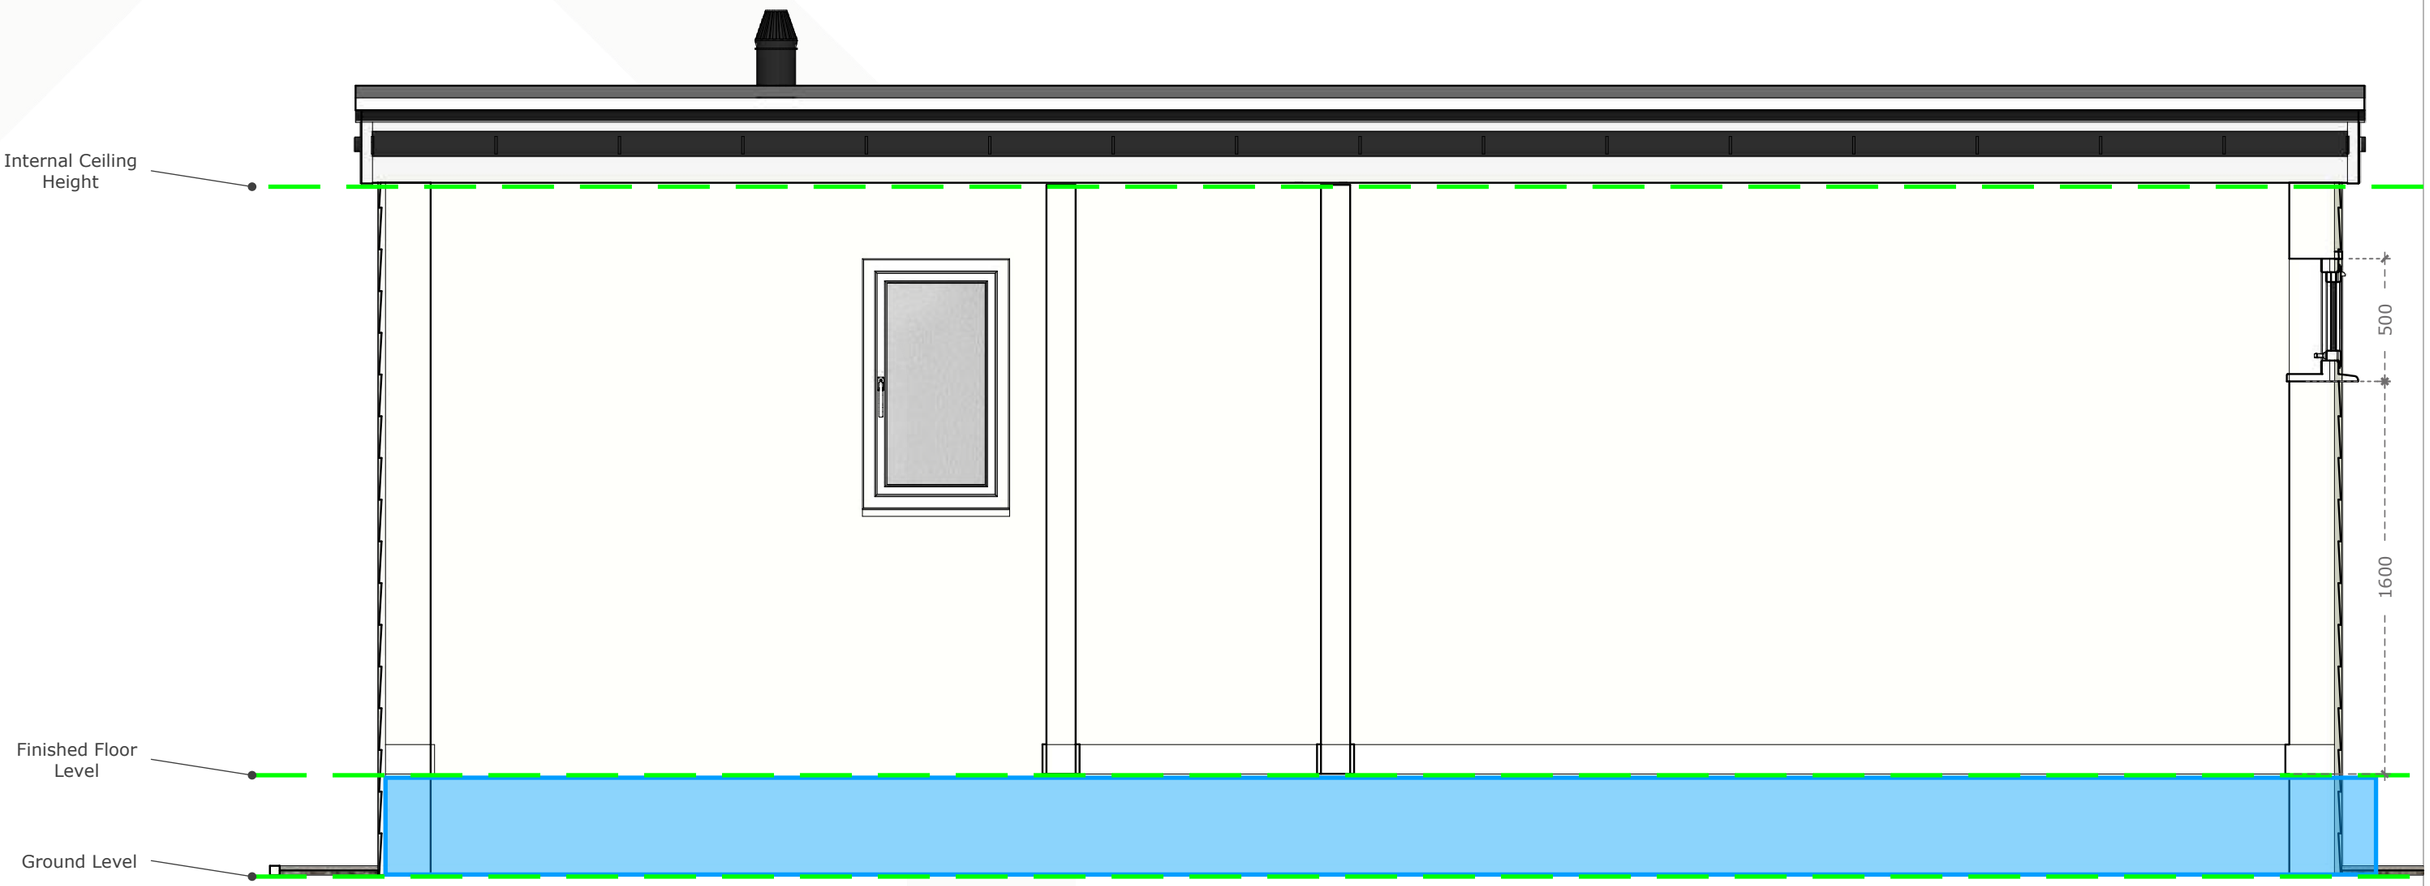


iHus™ Building Individuality
Ellie Stanford
3 Montford Close
Shoreham-by-Sea
West Sussex
BN43 6YP

Drawing Name: Section
Drawn by: Amy
Version: 1 **Revision:** 4
Date: August 13, 2025
Ref: 2271.07.25D

ELEVATIONS

Scale - 1-25 @ A3 | A | 06