SITE LOCATION PLAN

ADUR & WORTHING
PLANNING SERVICES
PLAN AWDM/ 0669/15
DATE VALID 13 MAY 2015



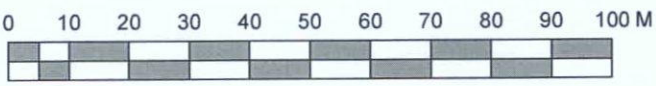

1 SITE LOCATION PLAN
Scale: 1:1250

N

dh:design_ architectural design consultancy

Job Name: **22 Ring Road, Lancing, BN15 0QE**		
Status: **PLANNING**	Drawing Title: **SITE LOCATION PLAN**	
Date: **April 15**	Scale: **1:1250 @ A4**	Job Ref: **092**
© All rights reserved		Drawing Number: **L-100**