


West Elevation - existing

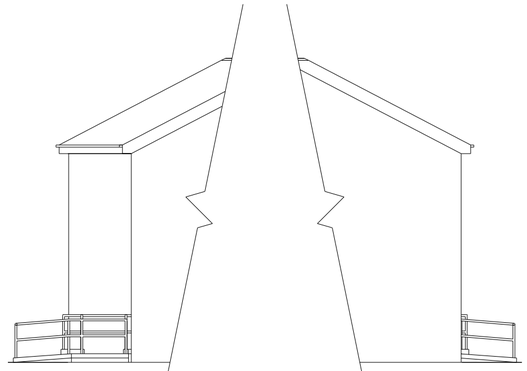


South Elevation - Existing

North Elevation - Existing



West Elevation - proposed

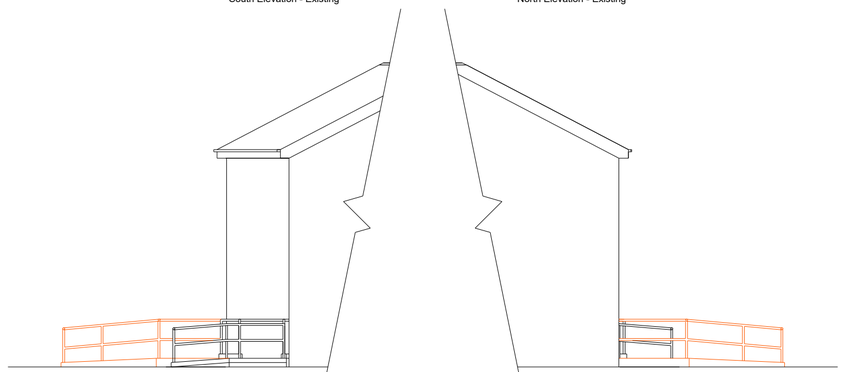

South Elevation - proposed

North Elevation - proposed

Scale 1:100

Scale in Metres

0 1 2 3 4 5 10

© Crown Copyright and database right (2022). Ordnance Survey 1000024321 & 100018824

Notes:

1. Do not scale from this drawing, except for Planning.
2. All dimensions are in millimetres / metres unless stated otherwise.

Rev	Description	By	Date
.	.	.	.

AMENDMENTS

Drawing Status:

FOR INFORMATION

ADUR & WORTHING
COUNCILS
Adur & Worthing HIA
Portland House, Richmond Rd.
WORTHING BN11 1HS
www.adur-worthing.gov.uk
home.improvement@adur-worthing.gov.uk

Property Title:

15 Surrey Street, Worthing BN11 3BY

Drawing Title:

Elevations

Scale @ A2:	Date:	
1:100	**24-07-2023**	
UPRN: **N/A**	Drawn By: **MSP**	Checked By: **N/A**
Drawing No: **015/SUR/002/R1**		Rev: **-**