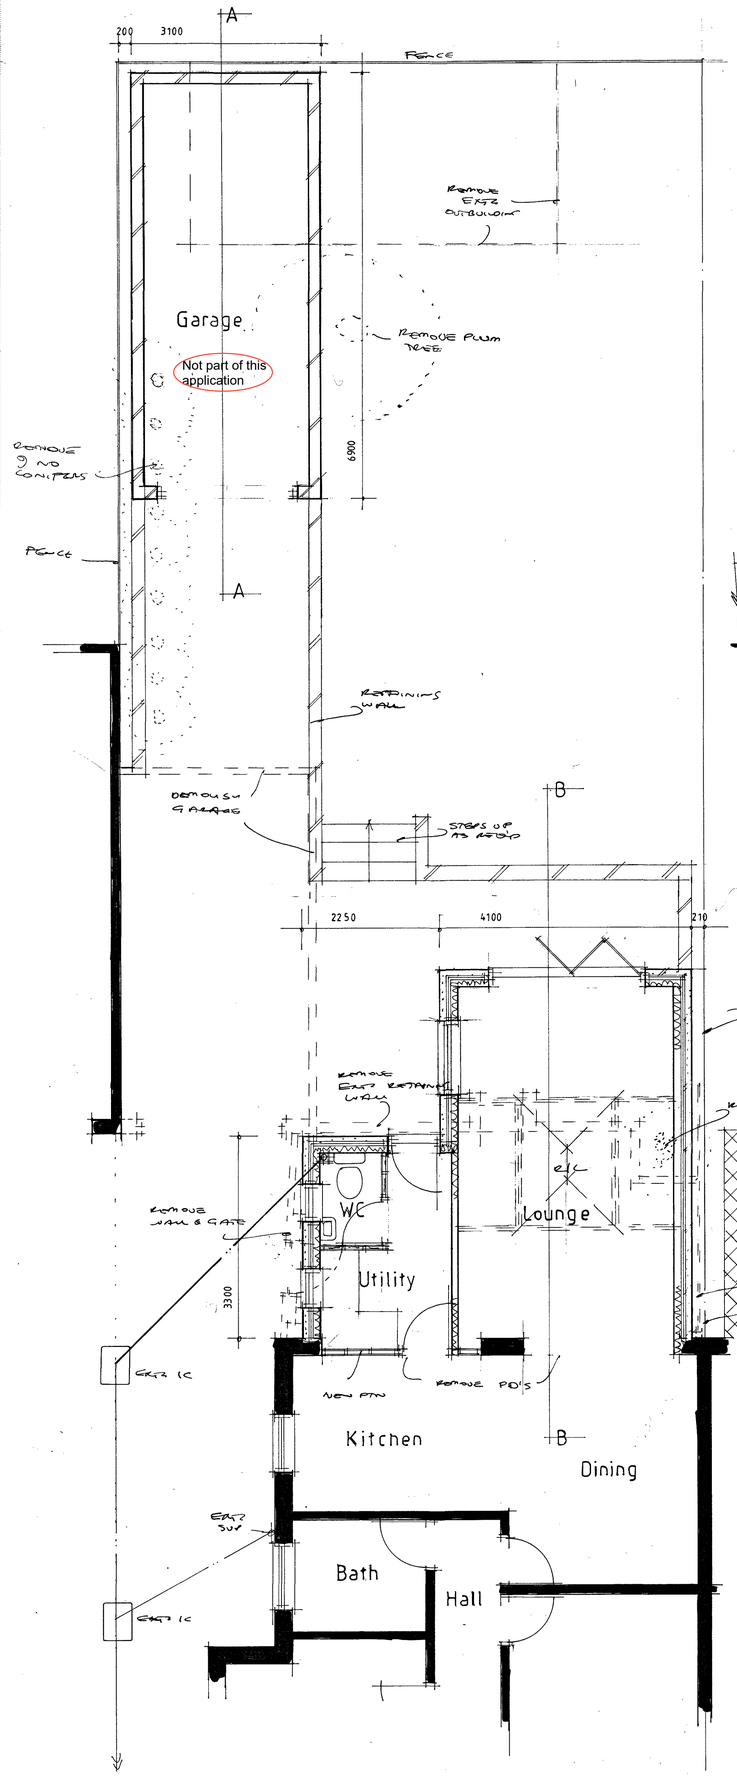

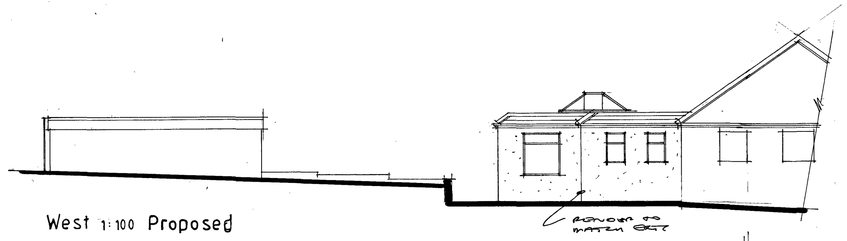

West 1:100 Proposed

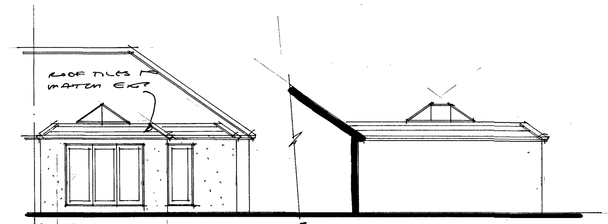

North East

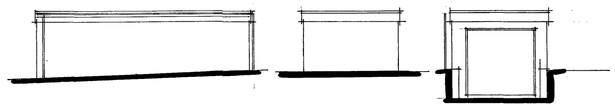

East North South

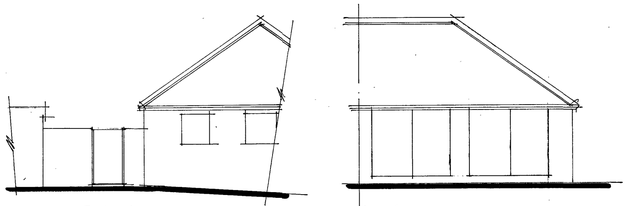

West Existing 1:100 North

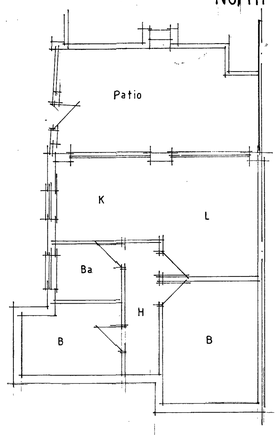

Extg plan 1:100

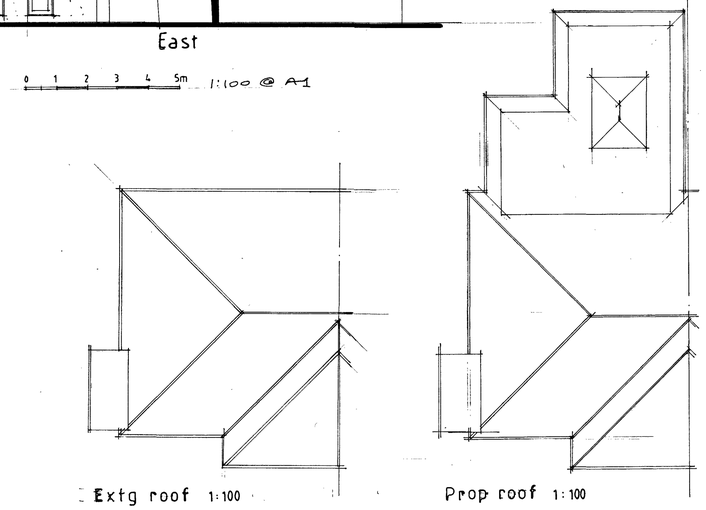

Extg roof 1:100 Prop roof 1:100

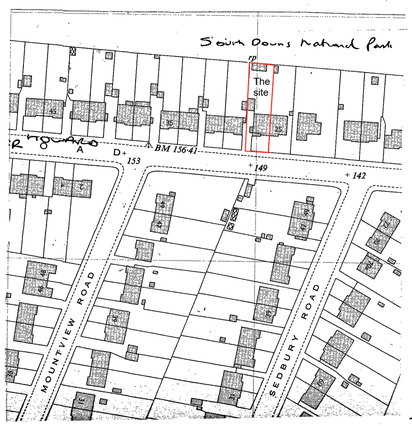

Site plan 1:1250

0 10 20 30 40 50m 1:1250 @ A1

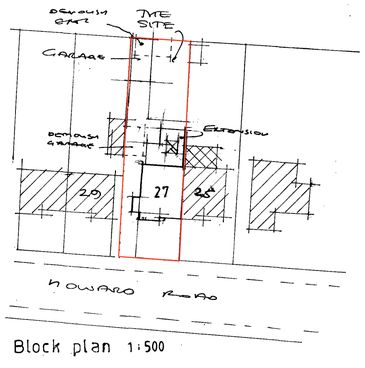

Block plan 1:500

0 10 20 30m 1:500 @ A1

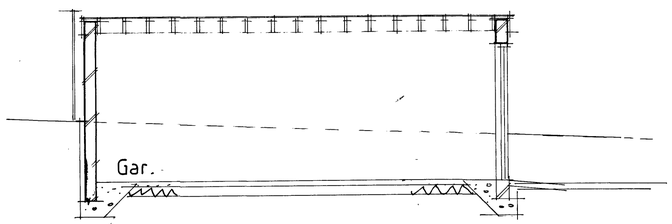

Section AA 1:50

0 1 2 3 4 5m 1:50 @ A1

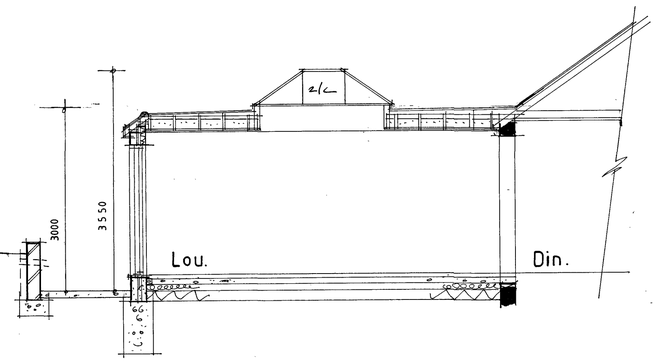

BB 1:50

AJ SALTER & SON
Architectural Technicians and Surveyors
50 WINDSOR ROAD, WORTHING, WEST SUSSEX, BN11 2LY
Tel/Fax: (01903 209496)
E-mail: ajsalterandson@hotmail.com

C			
B			
A			
Client	Mr & Mrs Luxford		
Address	27 Howard Road : Lancing		
Drawing	EXTENSION AND GARAGE		No. 4921:1
Scale	1:50 1:100 1:500 1:1250	Drawn B	Date OCT '21