

T.P. OFFICE COPY

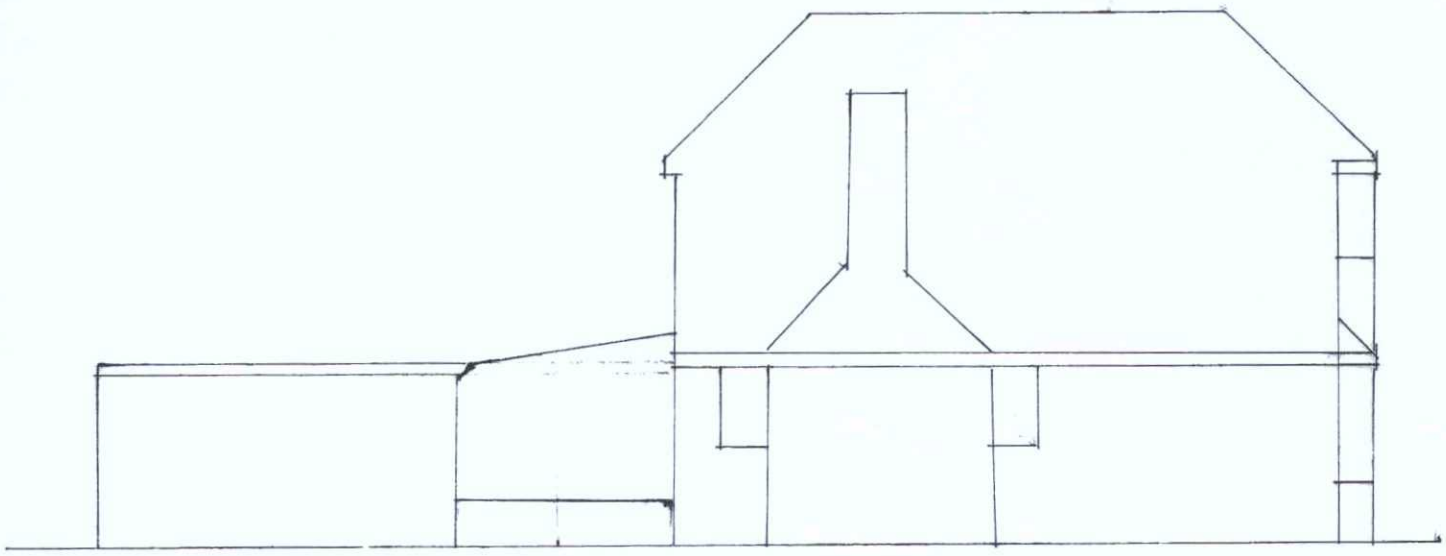

SIDE ELEVATION (S)

BOROUGH OF WORTHING
DEPOSITED 13.10.10
TP. REF. No.
WB/ 10/0909/FUL

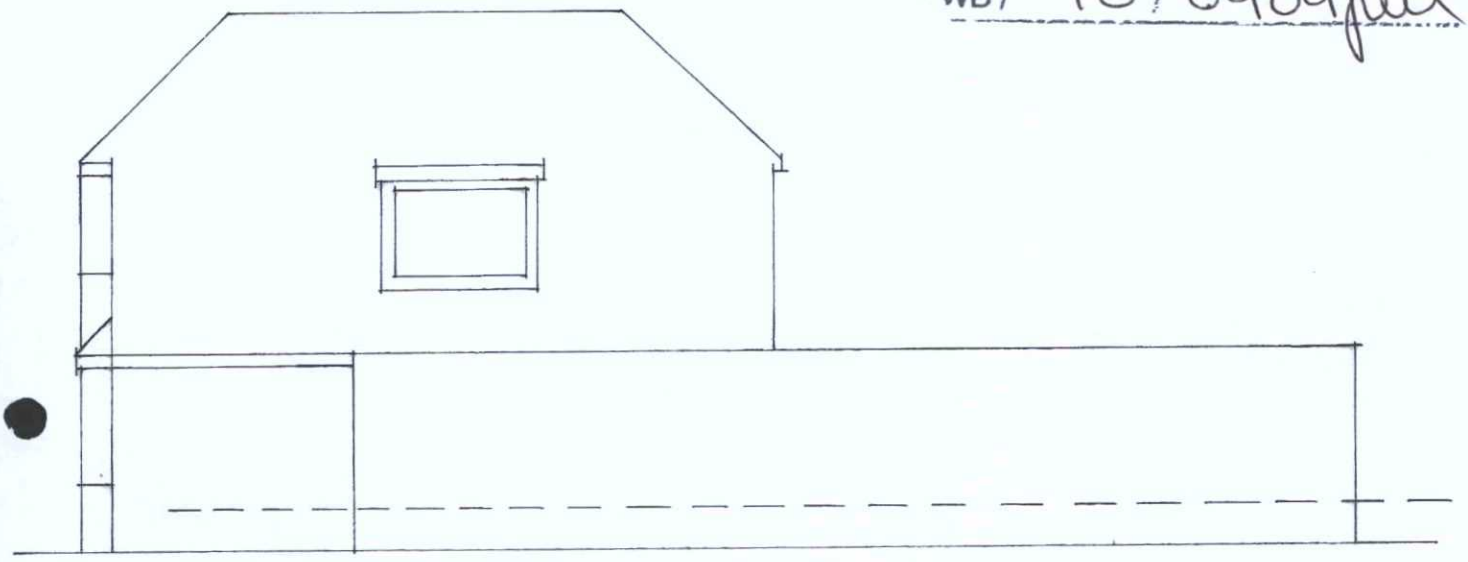

SIDE ELEVATION (N)

EXISTING ELEVATIONS Scale 1:100