



REAR ELEVATION

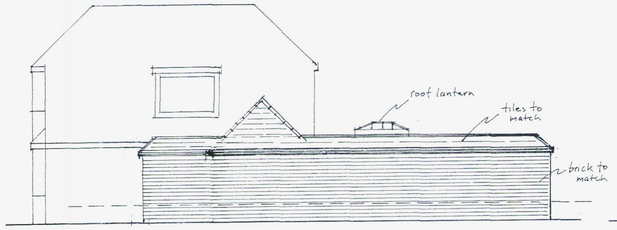


SIDE ELEVATION (N)




FRONT ELEVATION

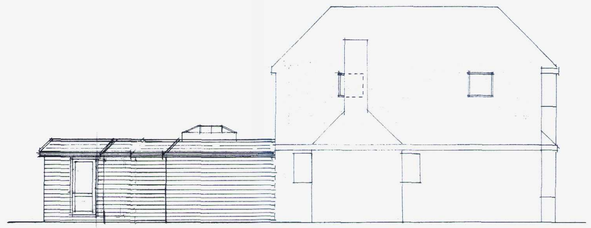


SIDE ELEVATION (S)

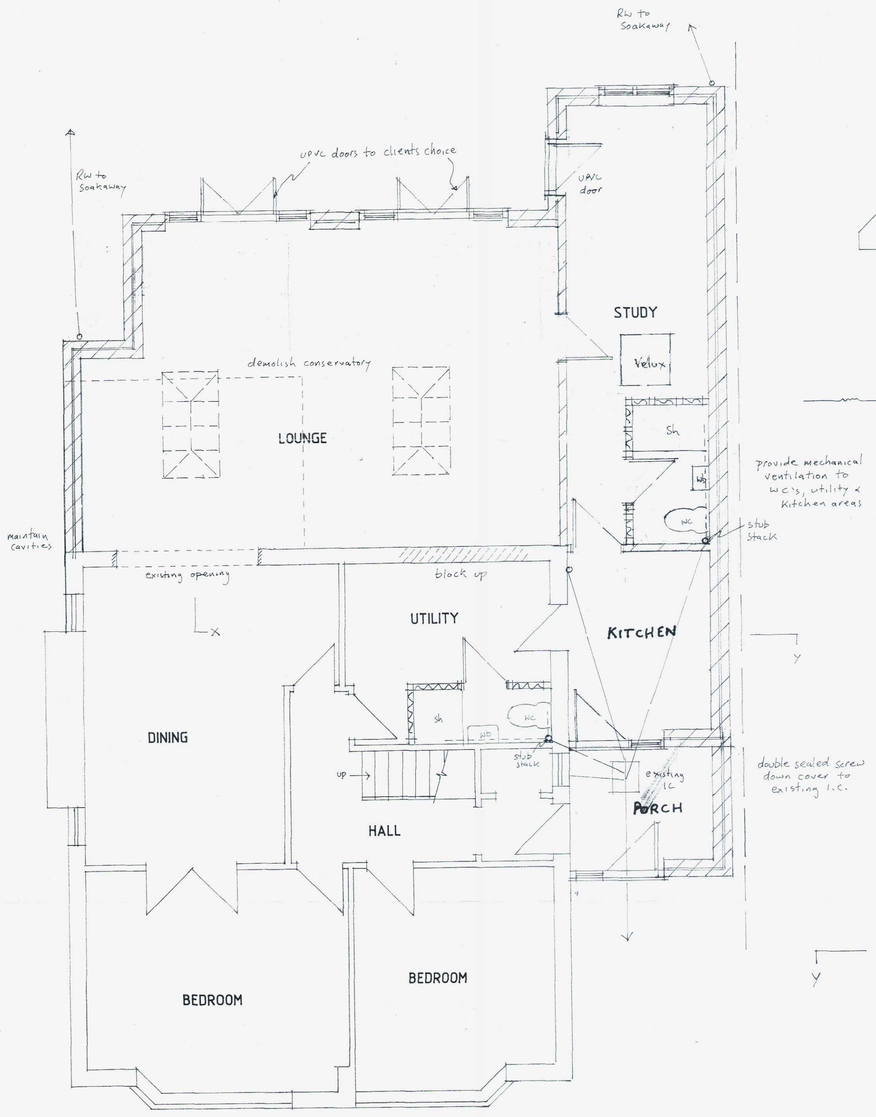


GROUND FLOOR PLAN

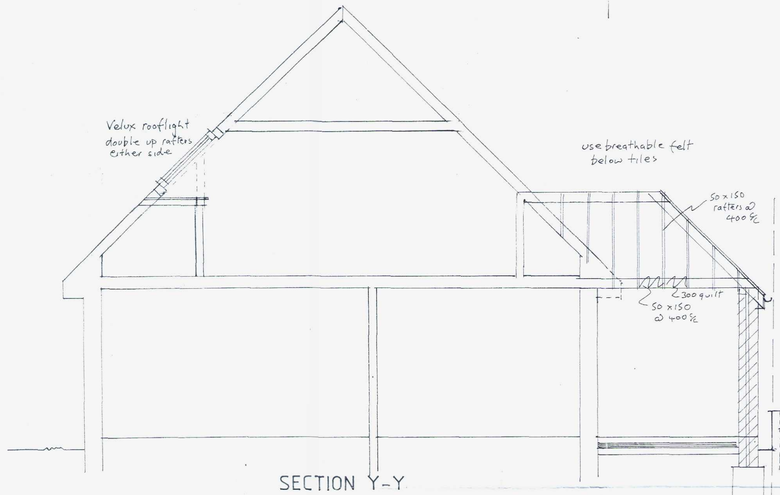


SECTION Y-Y

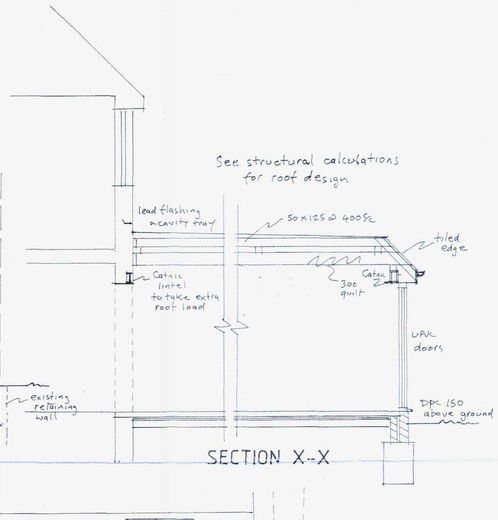

SECTION X-X

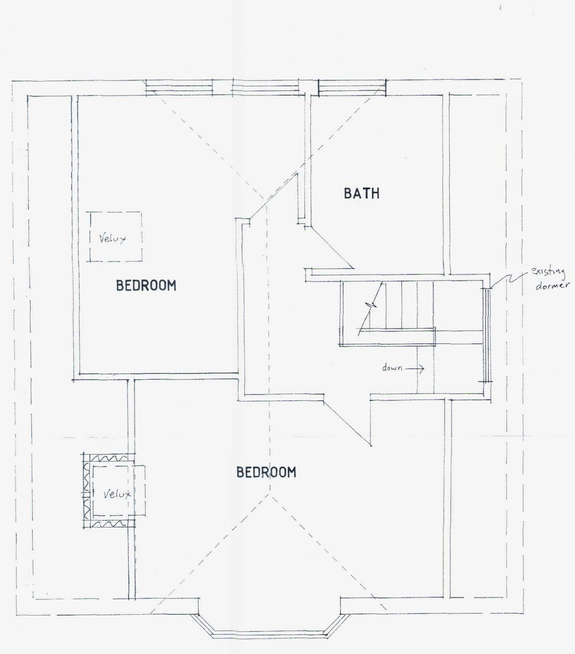

FIRST FLOOR PLAN

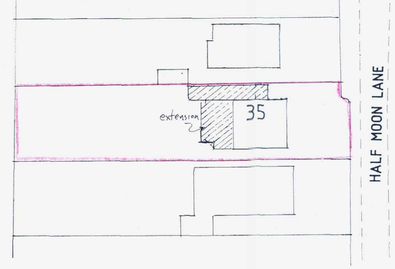

BLOCK PLAN Scale 1:500



LOCATION PLAN Scale 1:1250

T.P. OFFICE COPY

BOROUGH OF WORTHING
DEPOSITED 13.10.10
TP. REF. No.
WB/ 10 10909/FUL

WORTHING BOROUGH COUNCIL
10 DEC 2010
CONSENT GRANTED SUBJECT TO CONDITIONS

© Copyright

John Wright MRICS

12 Seamill Park Crescent
Worthing
West Sussex
BN11 2PN

Phone: 01903 205572
Mobile: 07809 205095
Email: johnforplans@yahoo.co.uk

RICS

Client
JENKINS / SABINE

Job Title
35 HALF MOON LANE
WORTHING

Drawing Title:
EXTENSIONS

Scale: 1:50 & 1:100

Date: June 2010

Drawn by: JW

Drg No. JW/10/033

Rev.