FORMATION OF LANDING & STEPS TO FRONT & REAR ENTRANCES
AT 23 BURRELL AVENUE · LANCING

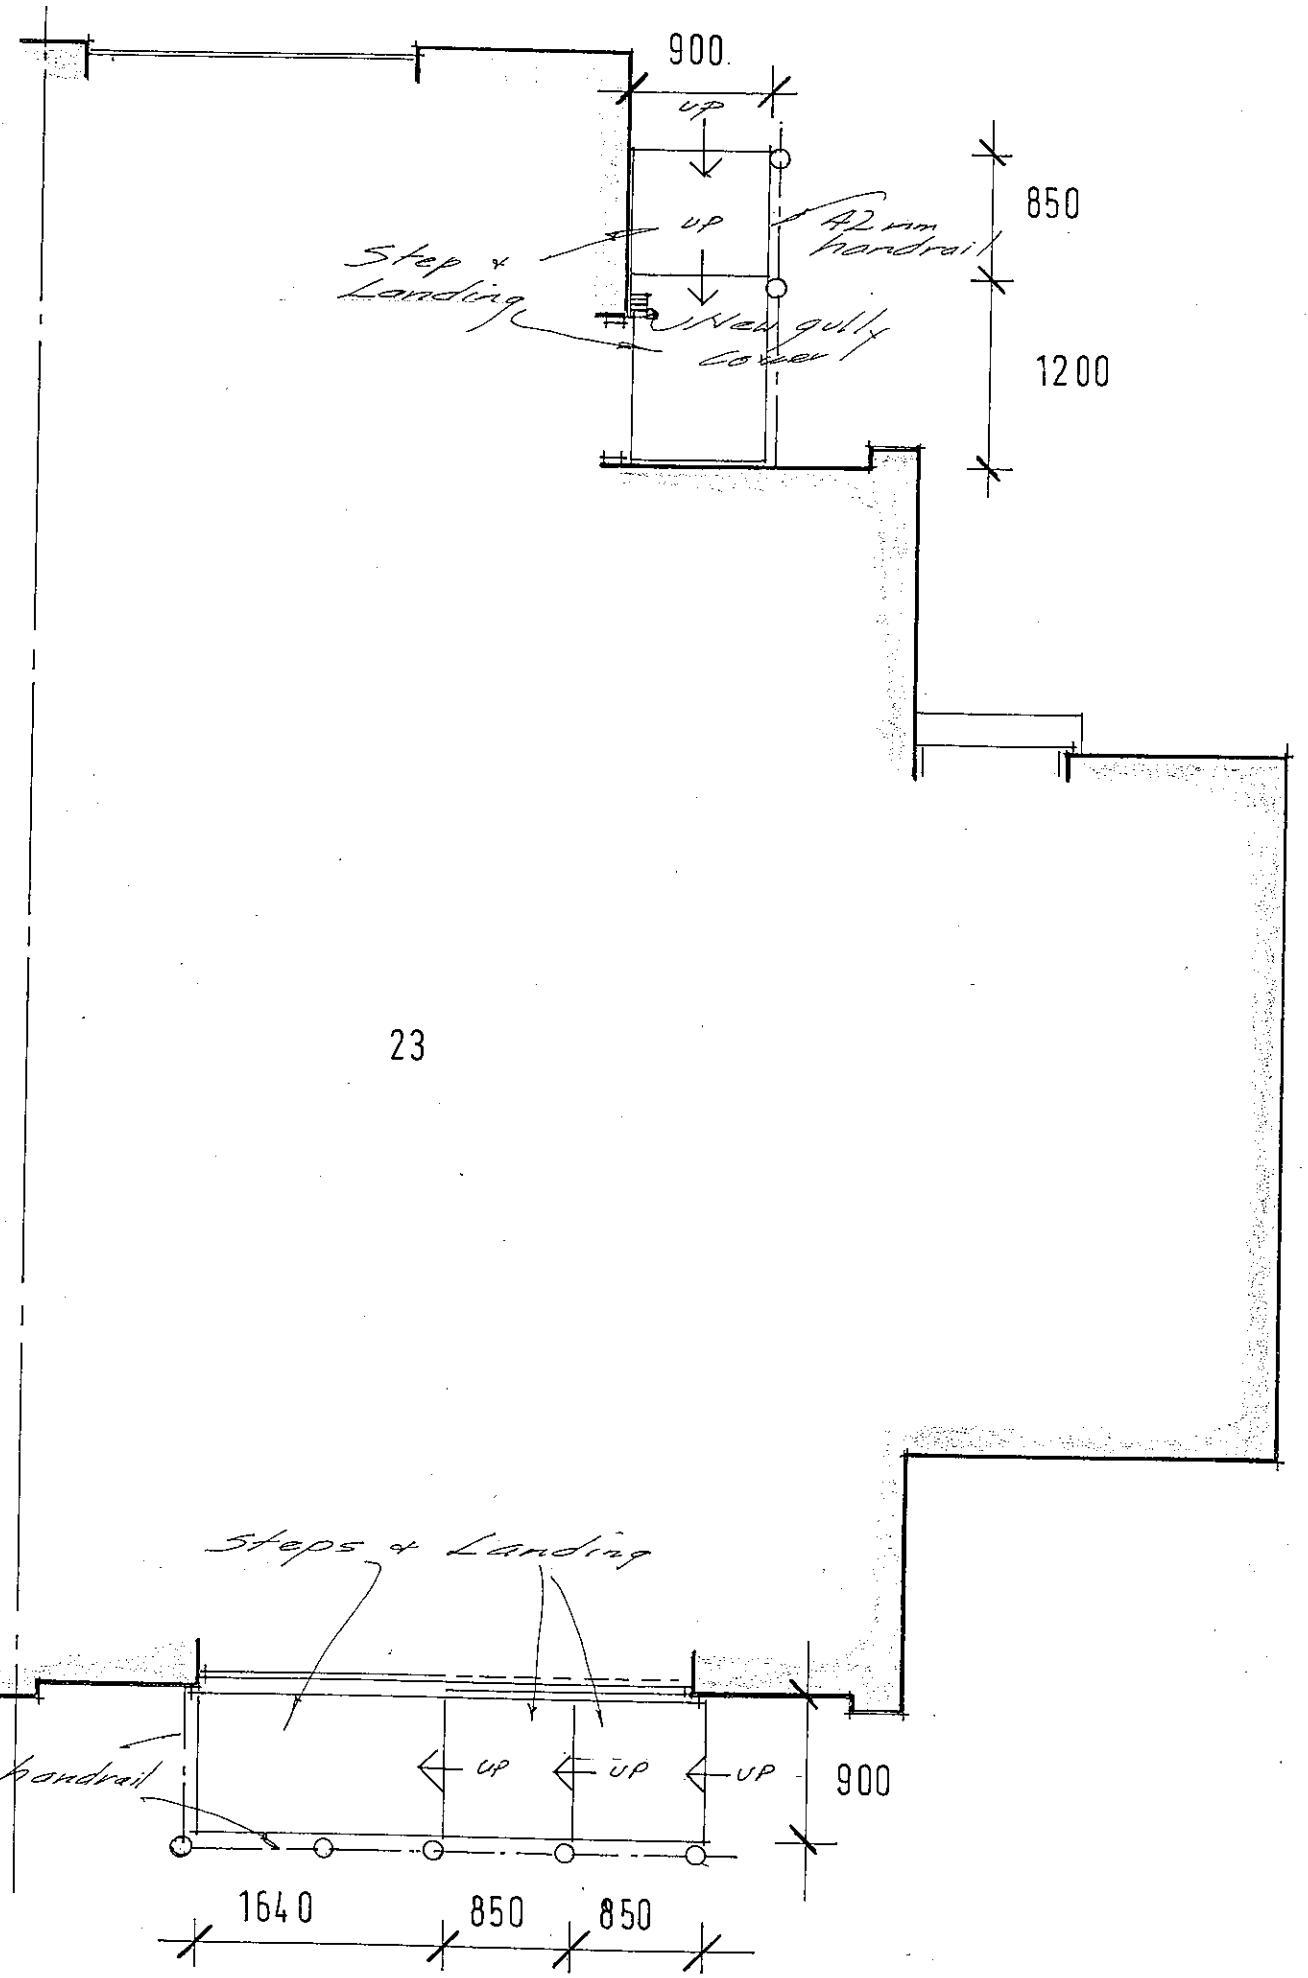

GROUND LAYOUT PLAN 1:50

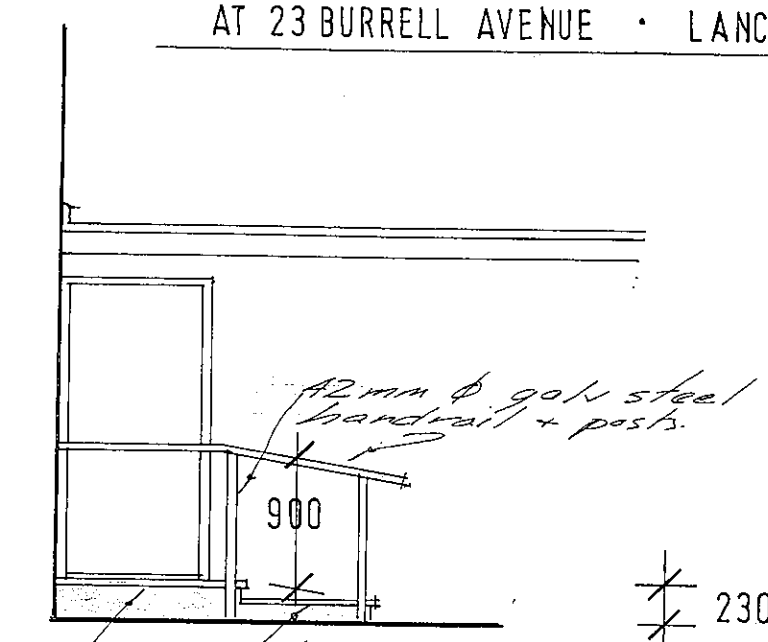

230 Max. rise

ELEVATION OF FRONT ENTRANCE 1:50

PLANNING
PLAN No. Ando336/10
DATE RECEIVED 14 SEP 2010

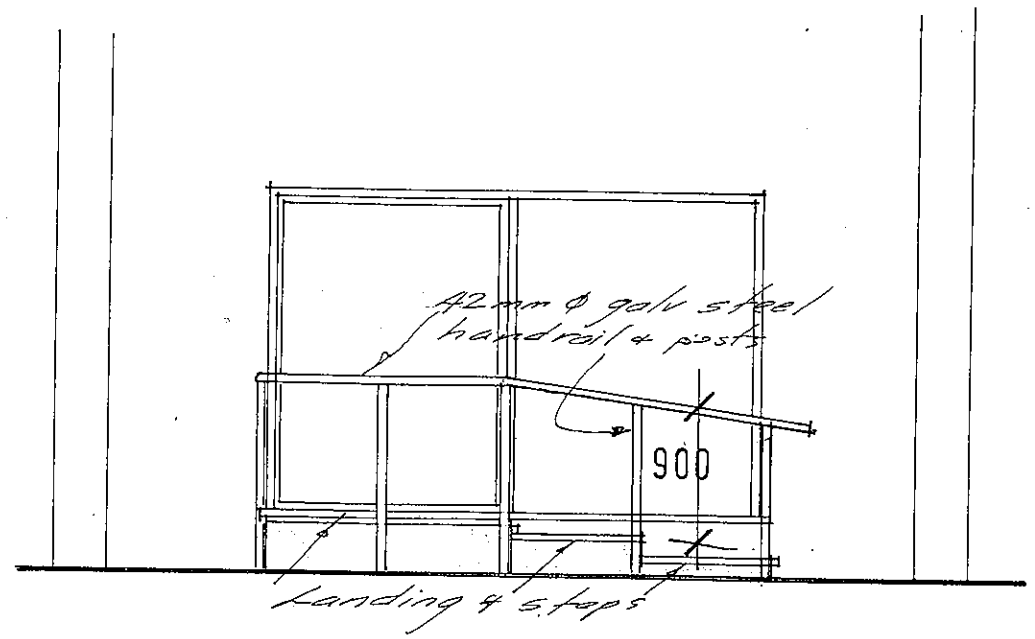

ELEVATION OF REAR ENTRANCE 1:50

DWG No DFG/408/8500/1