

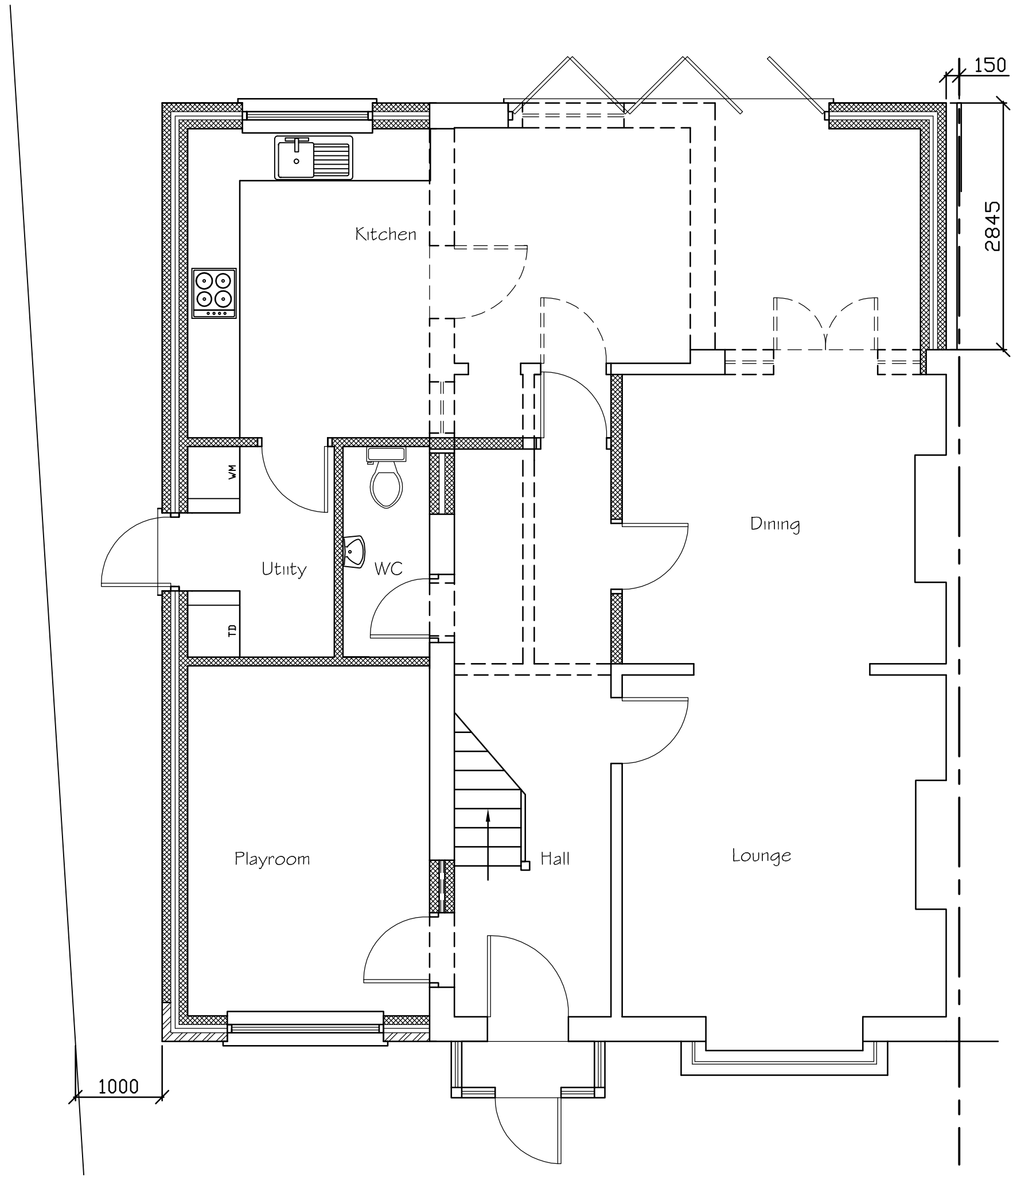


Proposed Ground Floor Plan

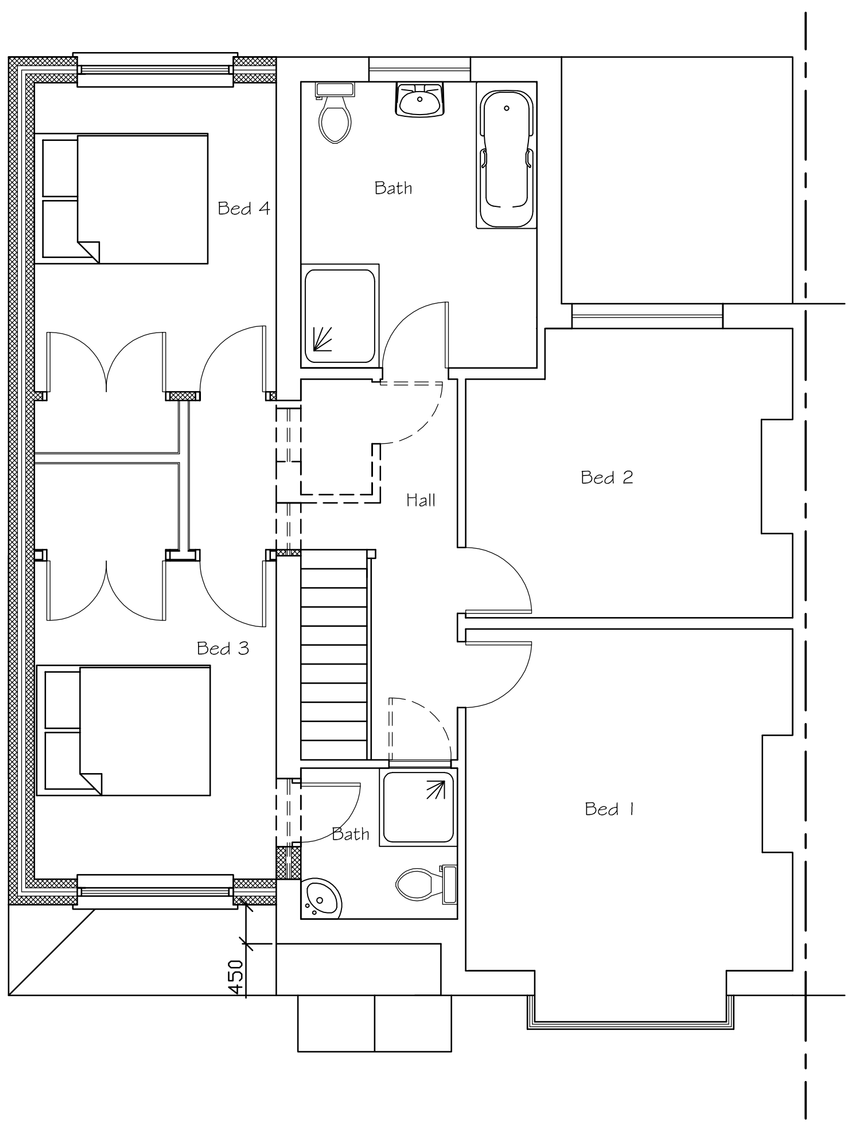


Proposed First Floor Plan

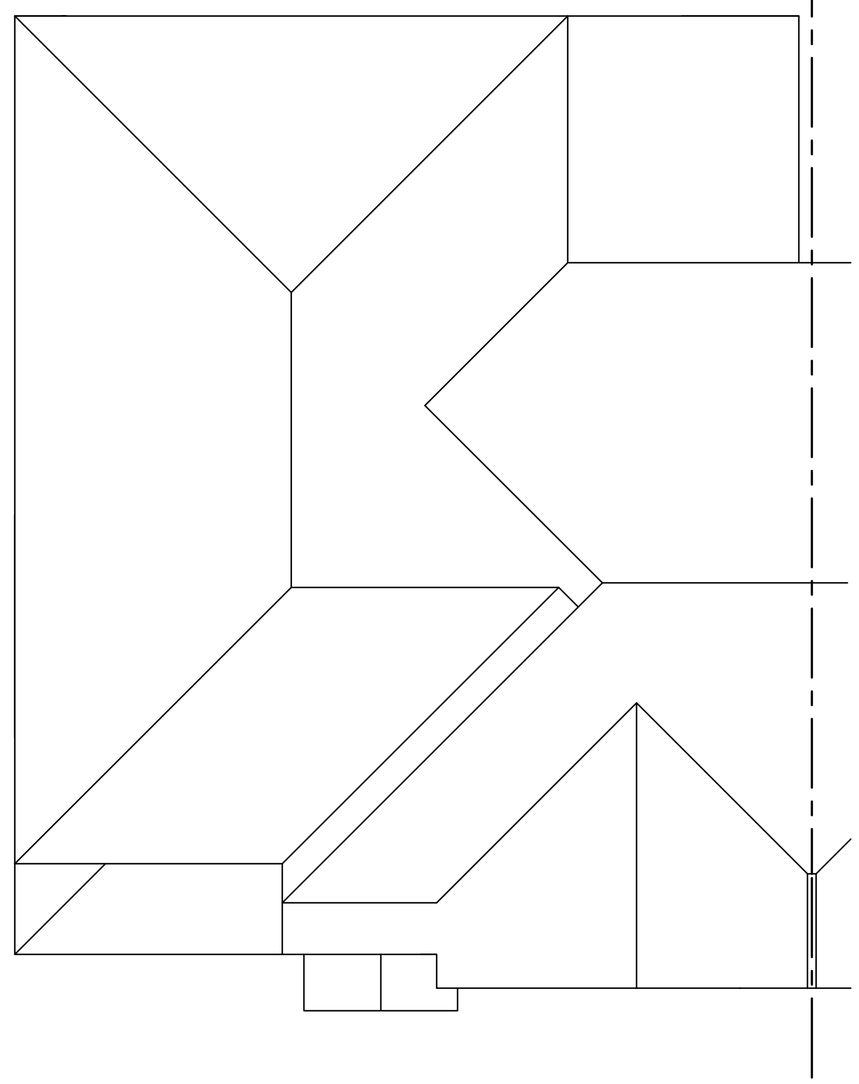


Proposed Roof Plan

0 0.5 1 2 3 4 5 6 7 8 9 10


SCALE 1:50

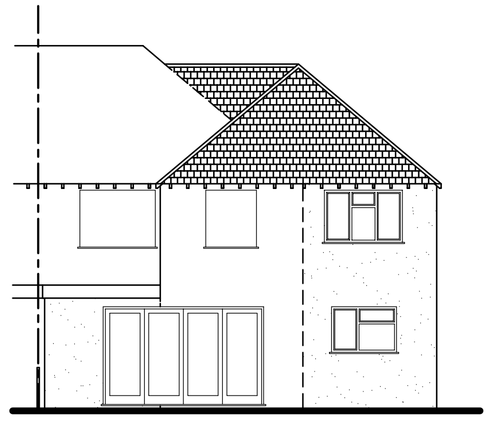

Proposed Rear (North-West) Elevation

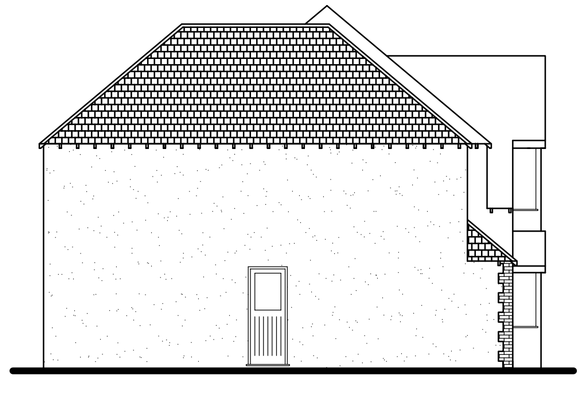

Proposed Side (South-West) Elevation

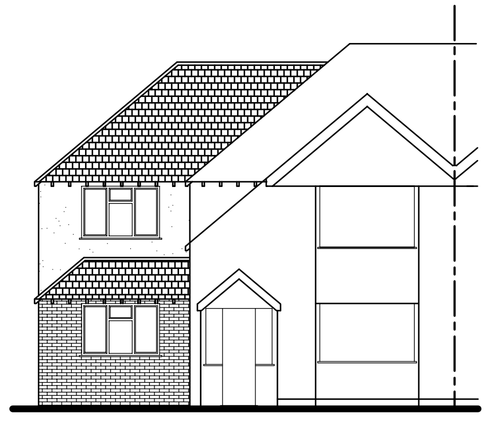

Proposed Front (South-East) Elevation

0 0.5 1 2 3 4 5 6 7 8 9 10

SCALE 1:100

Tony Rogers
Building Consultants
Address: 40 Dawn Crescent, Upper Beeding
West Sussex, BN44 3WH
Telephone: 01903 815225 Fax: 01903 815225

Rev.	Date:	Revision Description:
A	April 2020	Rear elevation reorientated and flat roof shown on first floor plan
B	April 2020	Width reduced and first floor inset further

Client: Mr & Mrs C Groves

Address: 47 The Crescent
Southwick
West Sussex
BN42 4LB

Project: Proposed two storey side extension

Scale: 1:50 1:100
Paper Size A1

Date: March 2020

Drawing No: 20/1405/02

Drawn By: AWR

Revision: B