

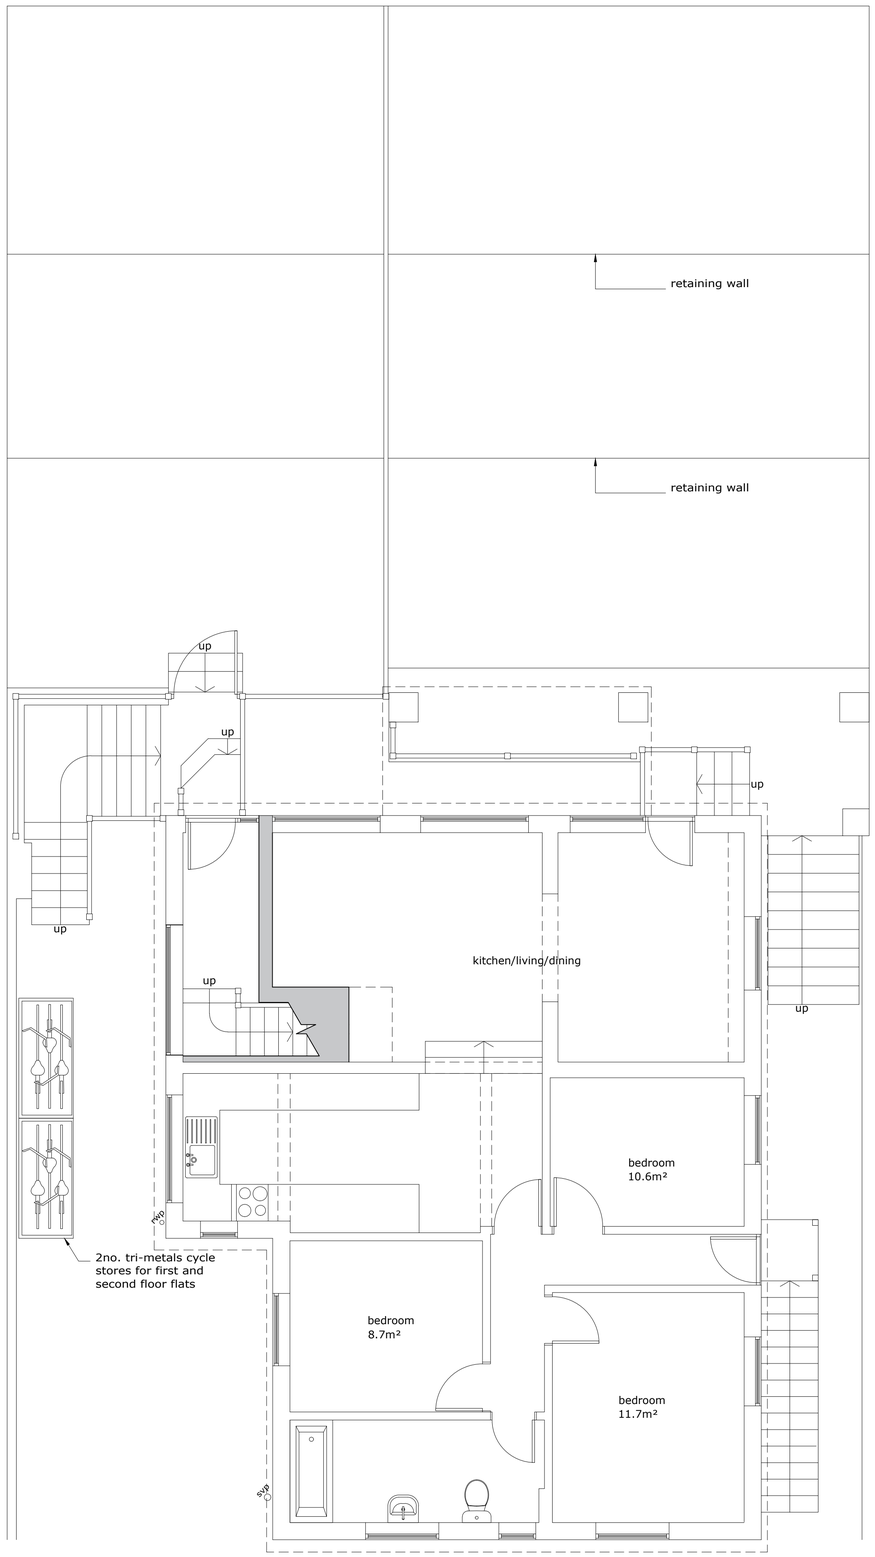


proposed first floor and site plan 1:50
flat 2 - 86.4m² - 3 bed


proposed Trimetals metal bike storage 1:50

https://www.trimetals.co.uk/product/metal-bike-storage/

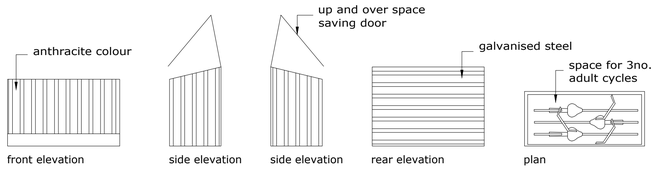


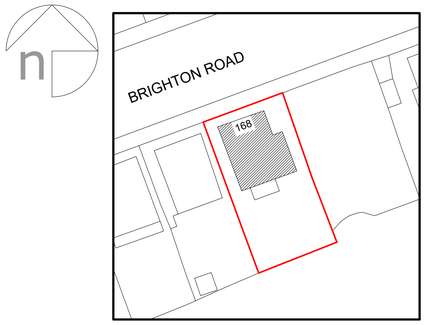

Block Plan 1:500

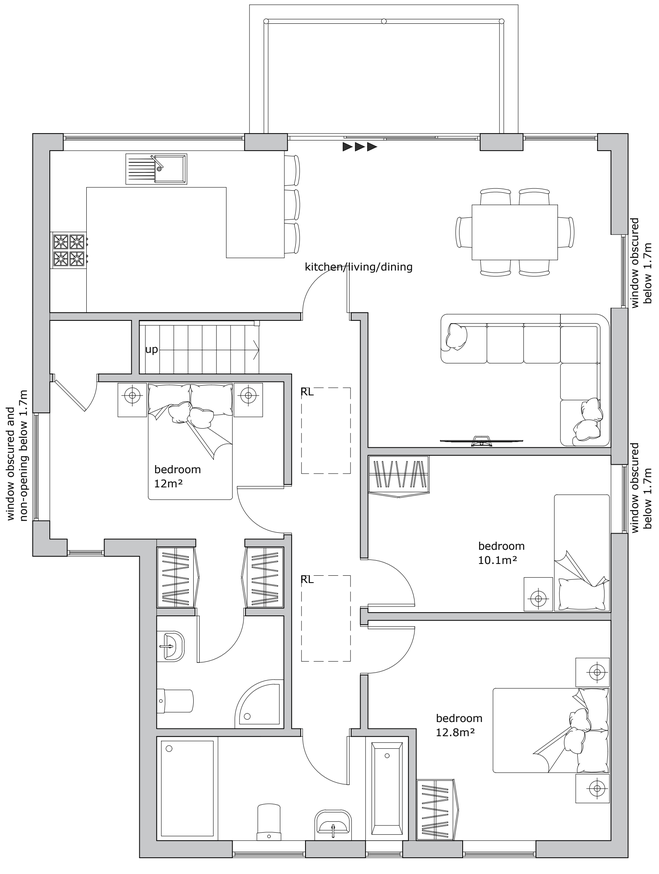

proposed second floor plan 1:50
flat 2 - 94.5m² - 3 bed

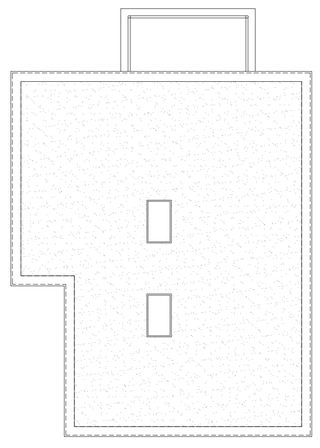

proposed roof plan 1:100

C	planning updates	CD	07.02.22
B	planning updates	CD	25.01.22
A	planning updates	CD	19.01.22
Rev:	Description:	By:	Date:

darby architectural
www.darby-archi.com
hello@darby-archi.com

Client:
Mr Adrian Crickmer

Site/Project:
168 Brighton Road
Lancing
West Sussex
BN15 8LL

Drawing Title:
Proposed plans

Scale:	Paper Size:	Date:	Drawn:
In DWG	A1	19.11.2021	B Garrish

Project No:	Drawing No:	Revision:
0336	02	C

1:500 0 10 20 30 40 50 60 70 80 90 100m
1:100 0 1 2 3 4 5 6 7 8 9 10 15 20m
1:50 0 1 2 3 4 5 6 7 8 9 10m

© Darby Architectural Limited 2021