


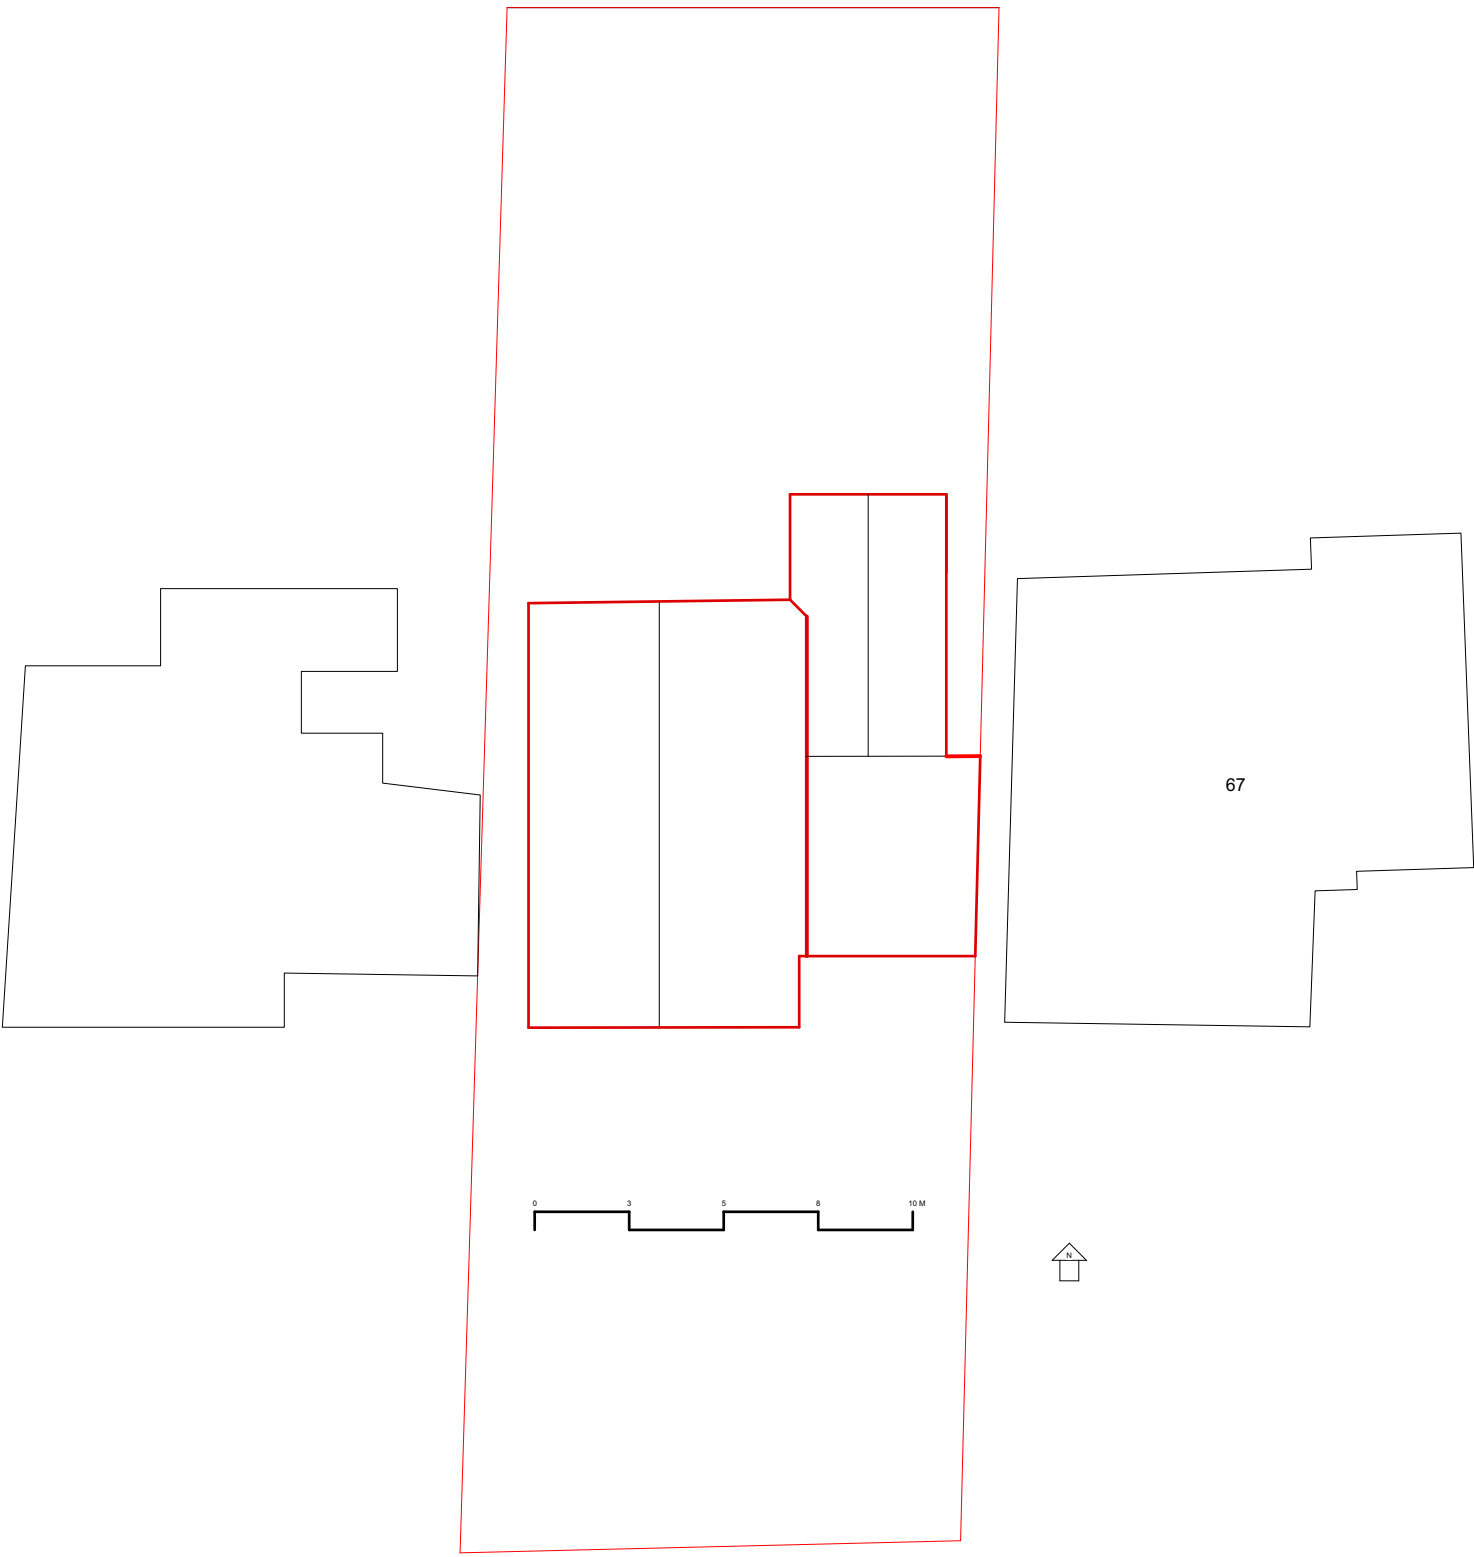

Richard Clayson Ltd				
Project: 65 Fernhurst Drive		Drawing Number: Proposed block plan		Rev: Date: Feb 2026
Drawing Title: Proposed block plan		Drawn by: RGC	Scale: 1:200	
DO NOT SCALE FROM DRAWING. ALL DIMENSIONS TO BE CHECKED ON SITE. REPORT OMISSIONS AND DISCREPANCIES IMMEDIATELY.© Richard Clayson Ltd 2020				