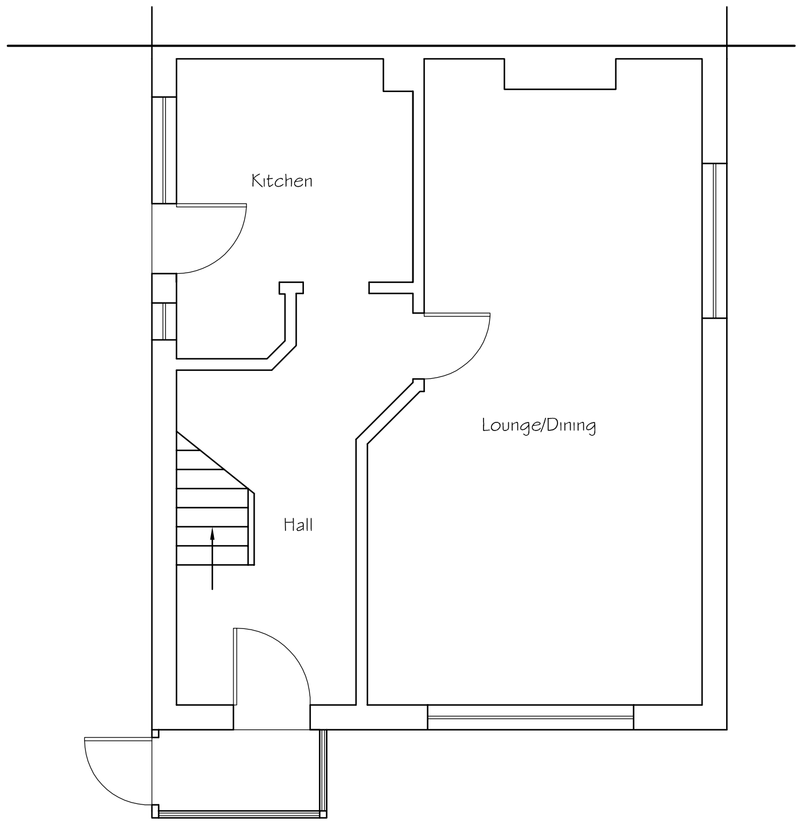

Existing Ground Floor Plan

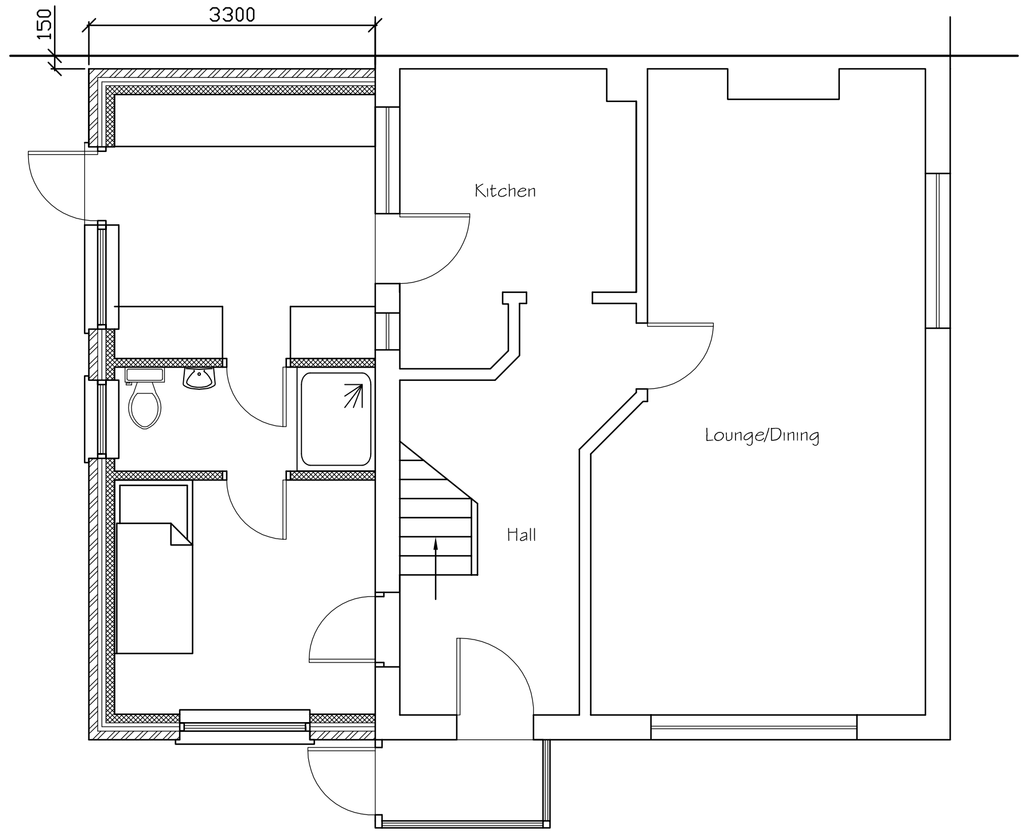

Proposed Ground Floor Plan

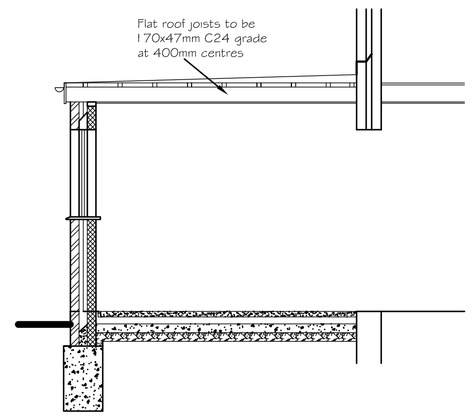

Proposed Section

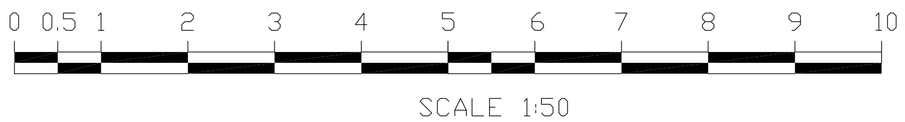

SCALE 1:50

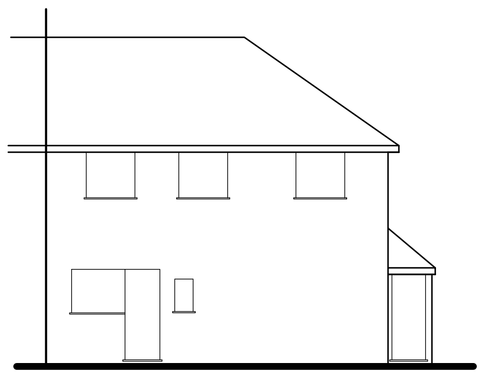

Existing Side (West) Elevation

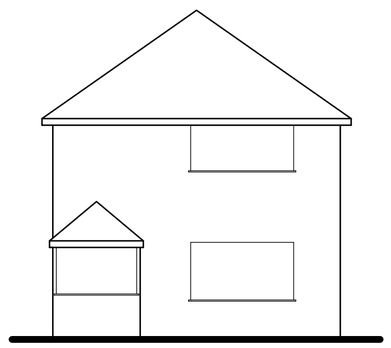

Existing Front (South) Elevation

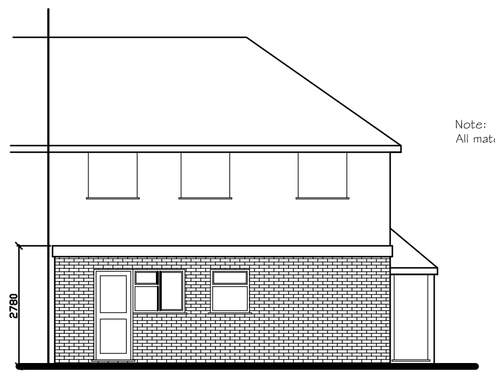

Proposed Side (West) Elevation

Note:
All materials to match existing

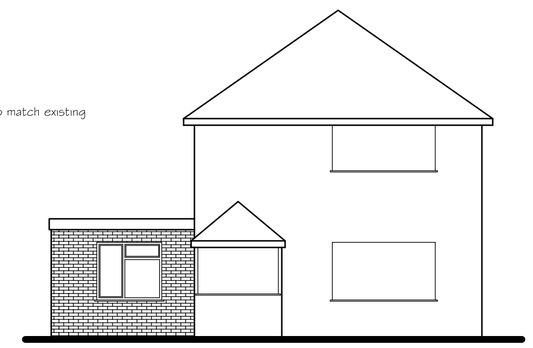

Proposed Front (South) Elevation

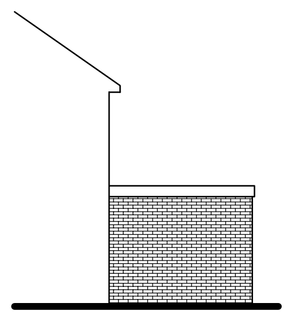

Proposed Rear (North) Elevation

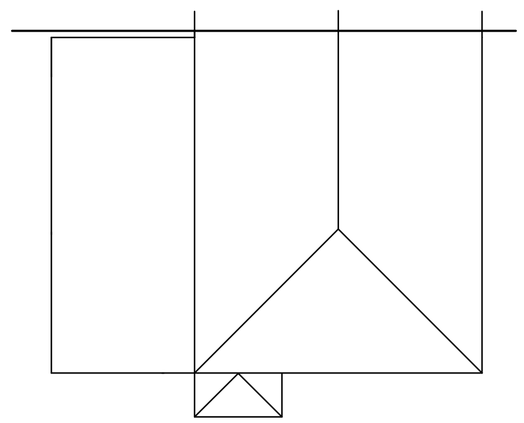

Proposed Roof Plan

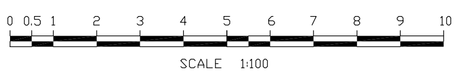

SCALE 1:100

Tony Rogers
Building Consultants
Address: 40 Dawn Crescent, Upper Beeding
West Sussex, BN44 3WH
Telephone: 01903 815225 Fax: 01903 815225

Rev.	Date:	Revision Description:

Client: Ms F Goble

Address: 79 Middle Road
Shoreham
West Sussex
BN43 6LL

Project: Proposed single storey side extension

Scale: 1:50 1:100
Paper Size A1

Date: March 2020

Drawing No: 29/1403/01

Drawn By: AWR

Revision: