Proposed Extension to 23 Old Fort Road
Shoreham-By-Sea for Mr Martin

Floor Plan 1:100

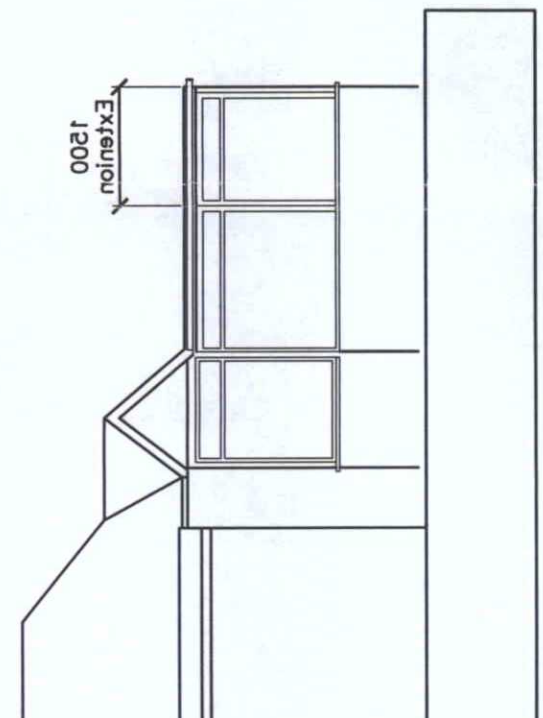

Eastern Elevation

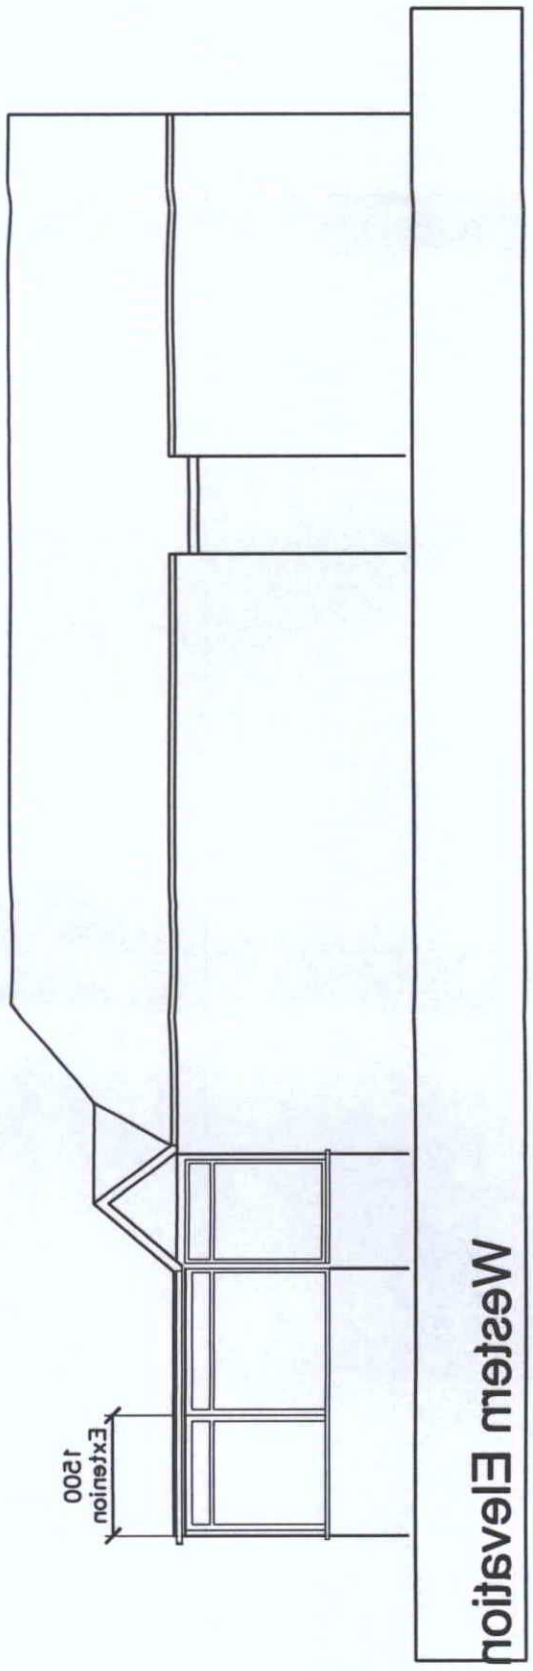

Western Elevation

Block Plan 1:500



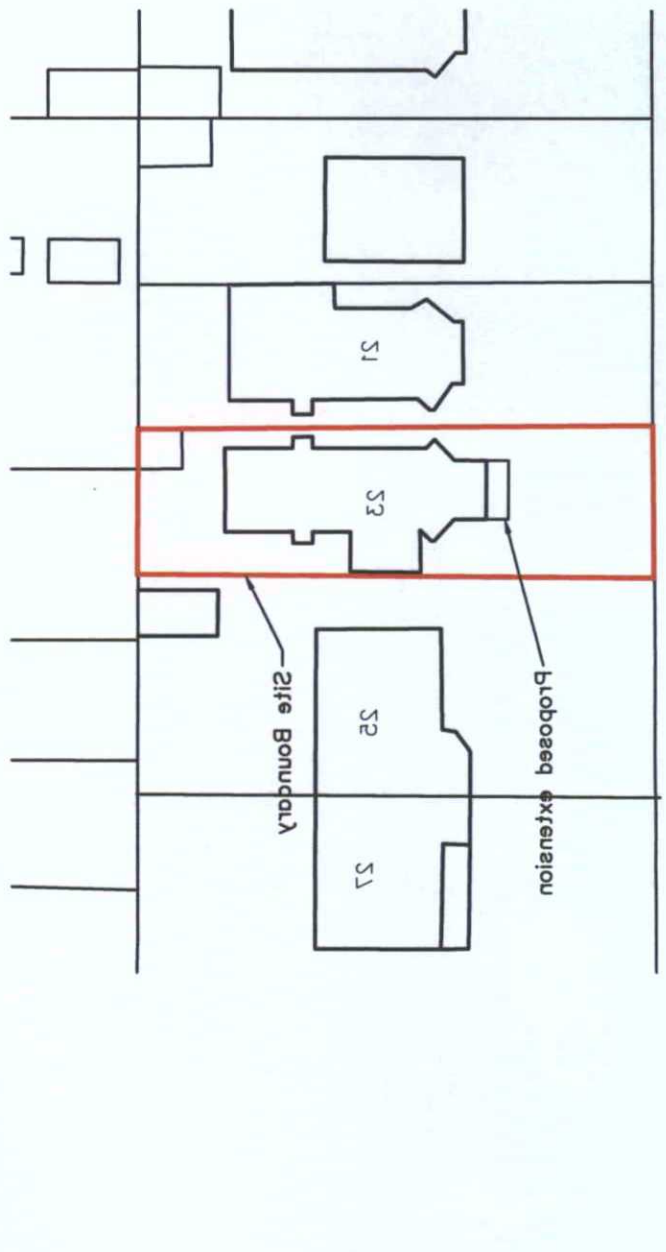

Location Plan
1:1250

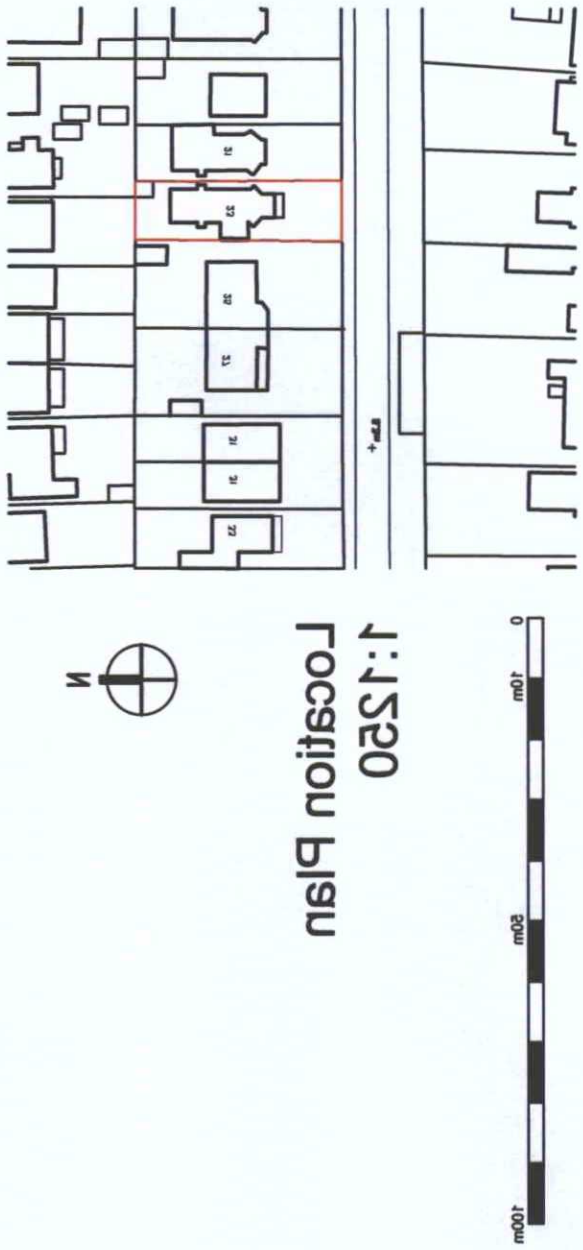

Front Elevation

