amendments			
rev.	date	comment	auth. chkd.
A	15.11.21	Additional information - Sectional Elevation E-E	ACB GI

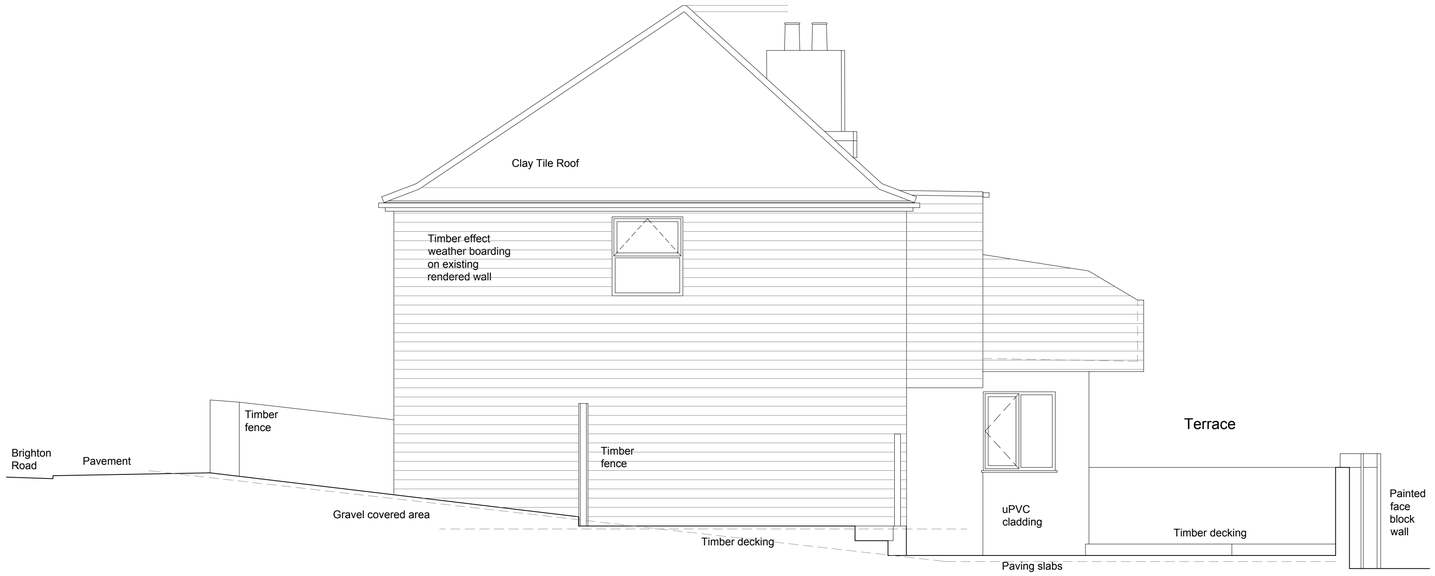

Sectional Elevation D-D 1:50

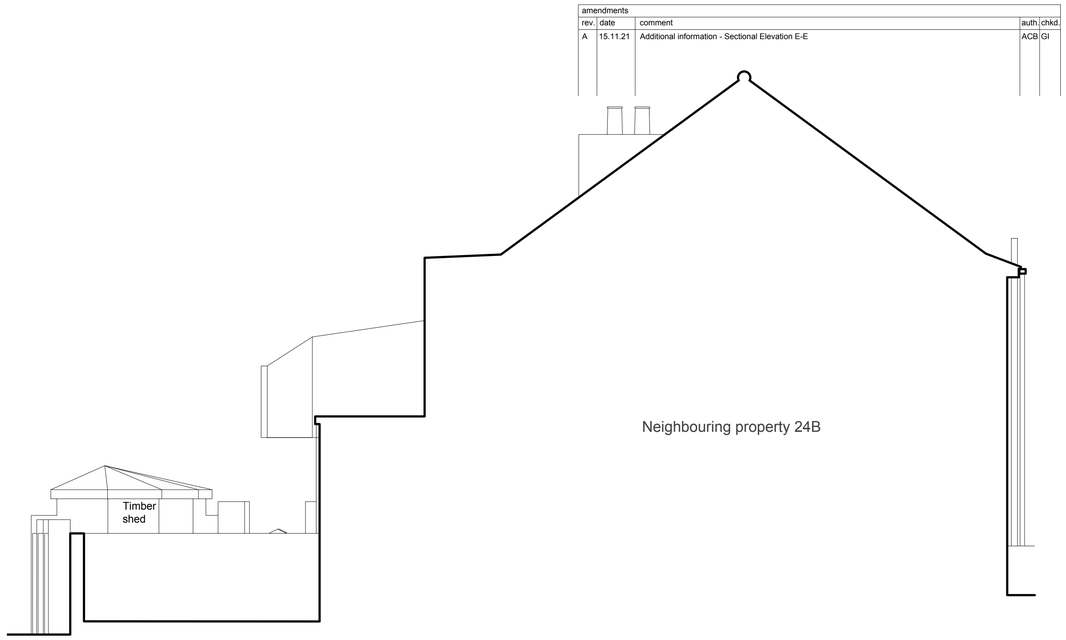

Sectional Elevation E-E 1:50

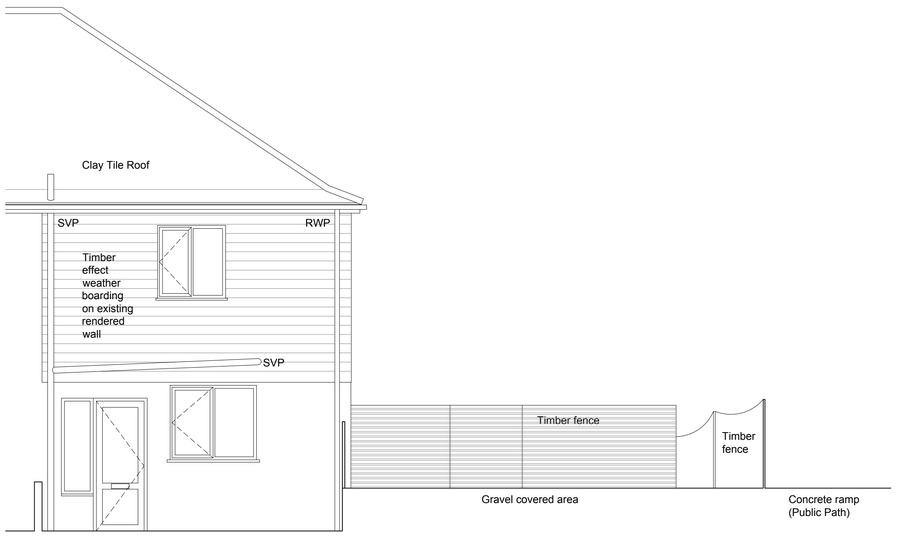

Front Elevation 1:50

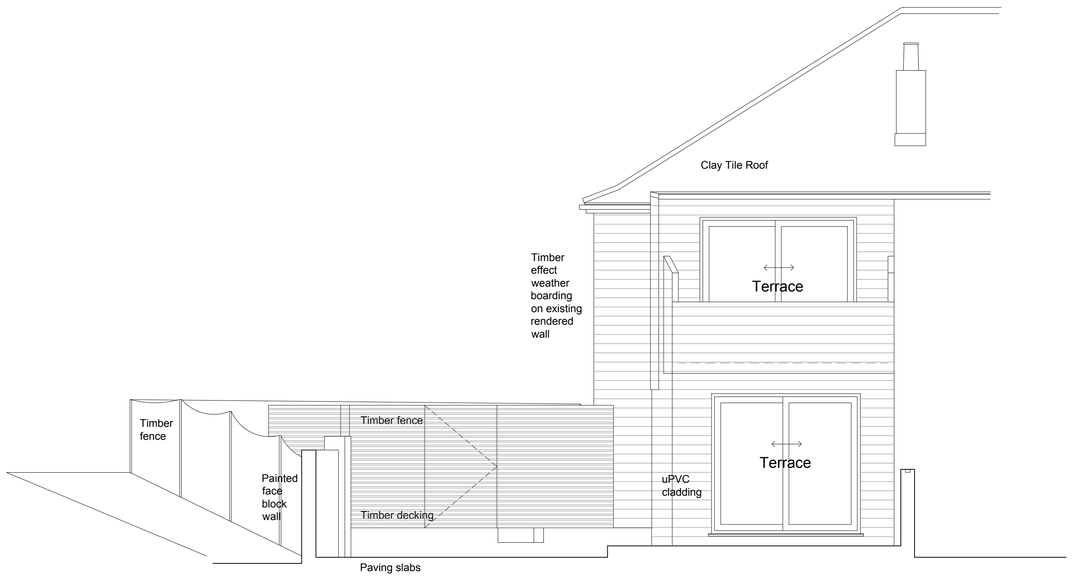

Rear Elevation 1:50

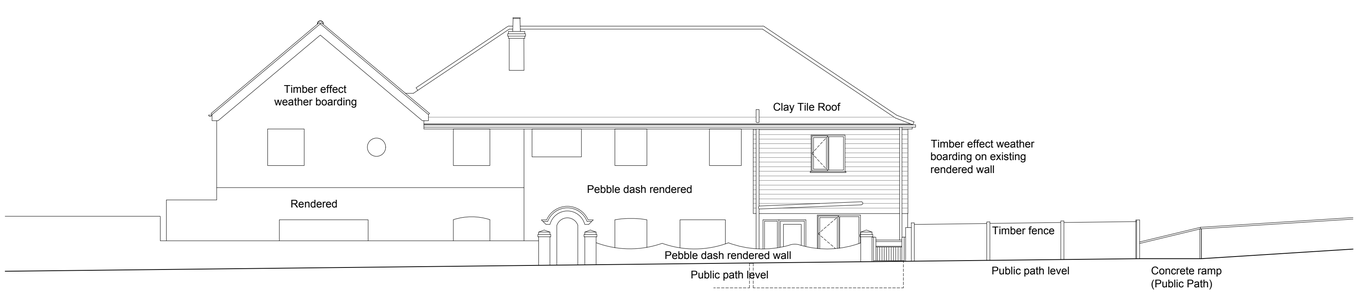

Street Elevation 1:100

0 1 2 3 4 5 6 7 8 9 10
scale in metres 1:50

0 2.5 5 7.5 10
scale in metres 1:100

Note
Street elevation neighboring buildings drawn from visual survey only

client		drawing number	revision
Su Toner and Helen Alderton		0638.EXG.003	A
project		drawing title	
24 Brighton Road Lancing BN15 8RH		Existing Elevations Measured Survey	
drawn by	checked by	riba work stage	date	scale/original sheet size
M.B	G.I	MS	Nov '21	1:50 @ A1

www.abir.co.uk studio@abirarchitects.co.uk
Unit 1, Beta House, St John's Road, Hove, BN3 2FX, United Kingdom
Hove +44 (0)1273 724 384
Company No 06877117 VAT No 971 4147 17

© ABIR Architects Ltd. Check all dimensions on site before work is undertaken. All goods, materials and workmanship to conform with current building regulations, BSS and COP's.

ABIR architects

RIBA Chartered Practice