LOCATION PLAN. SCALE 1:1250

N

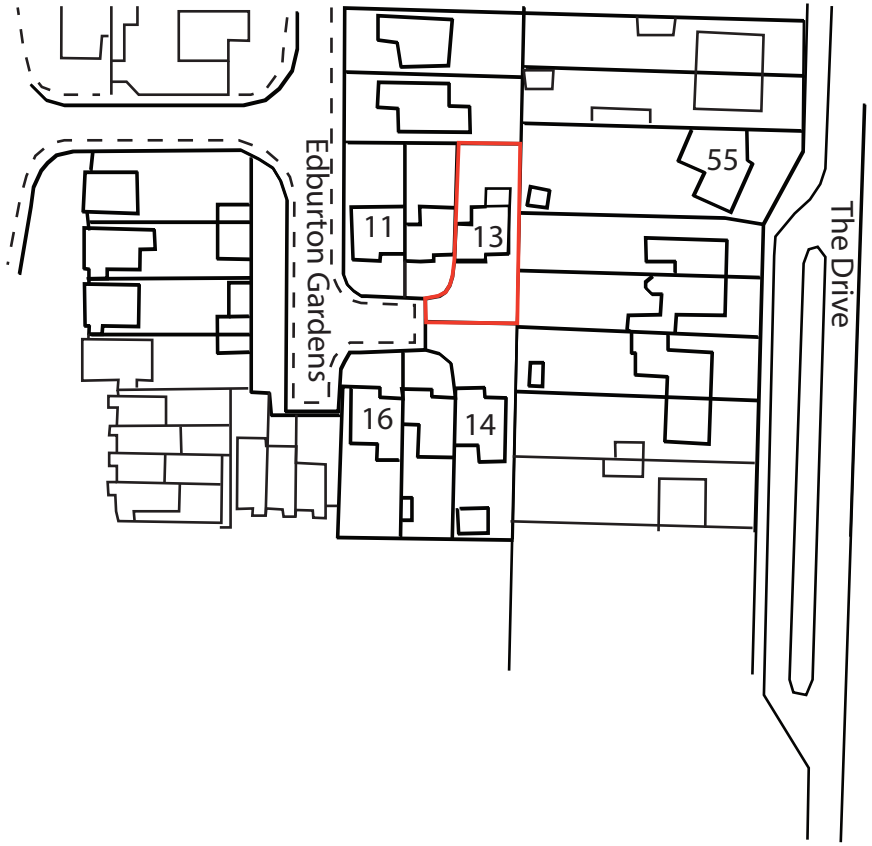

© copyright

ED63 ELEMENTAL DESIGN
elementaldesign63@gmail.com
07799 402 870
07754 093 904

13 EDBURTON GARDENS, SHOREHAM BY SEA

Drawing Title:
Single Storey Side Extension

1:1250 Scale Bar

10m | 20m | 30m | 40m

LOCATION PLAN	SCALE	1:1250	A4	Drawing No.-13EG.SE.LP	Rev:	Drawn by - A.Ramus	Date: 28-08-2019