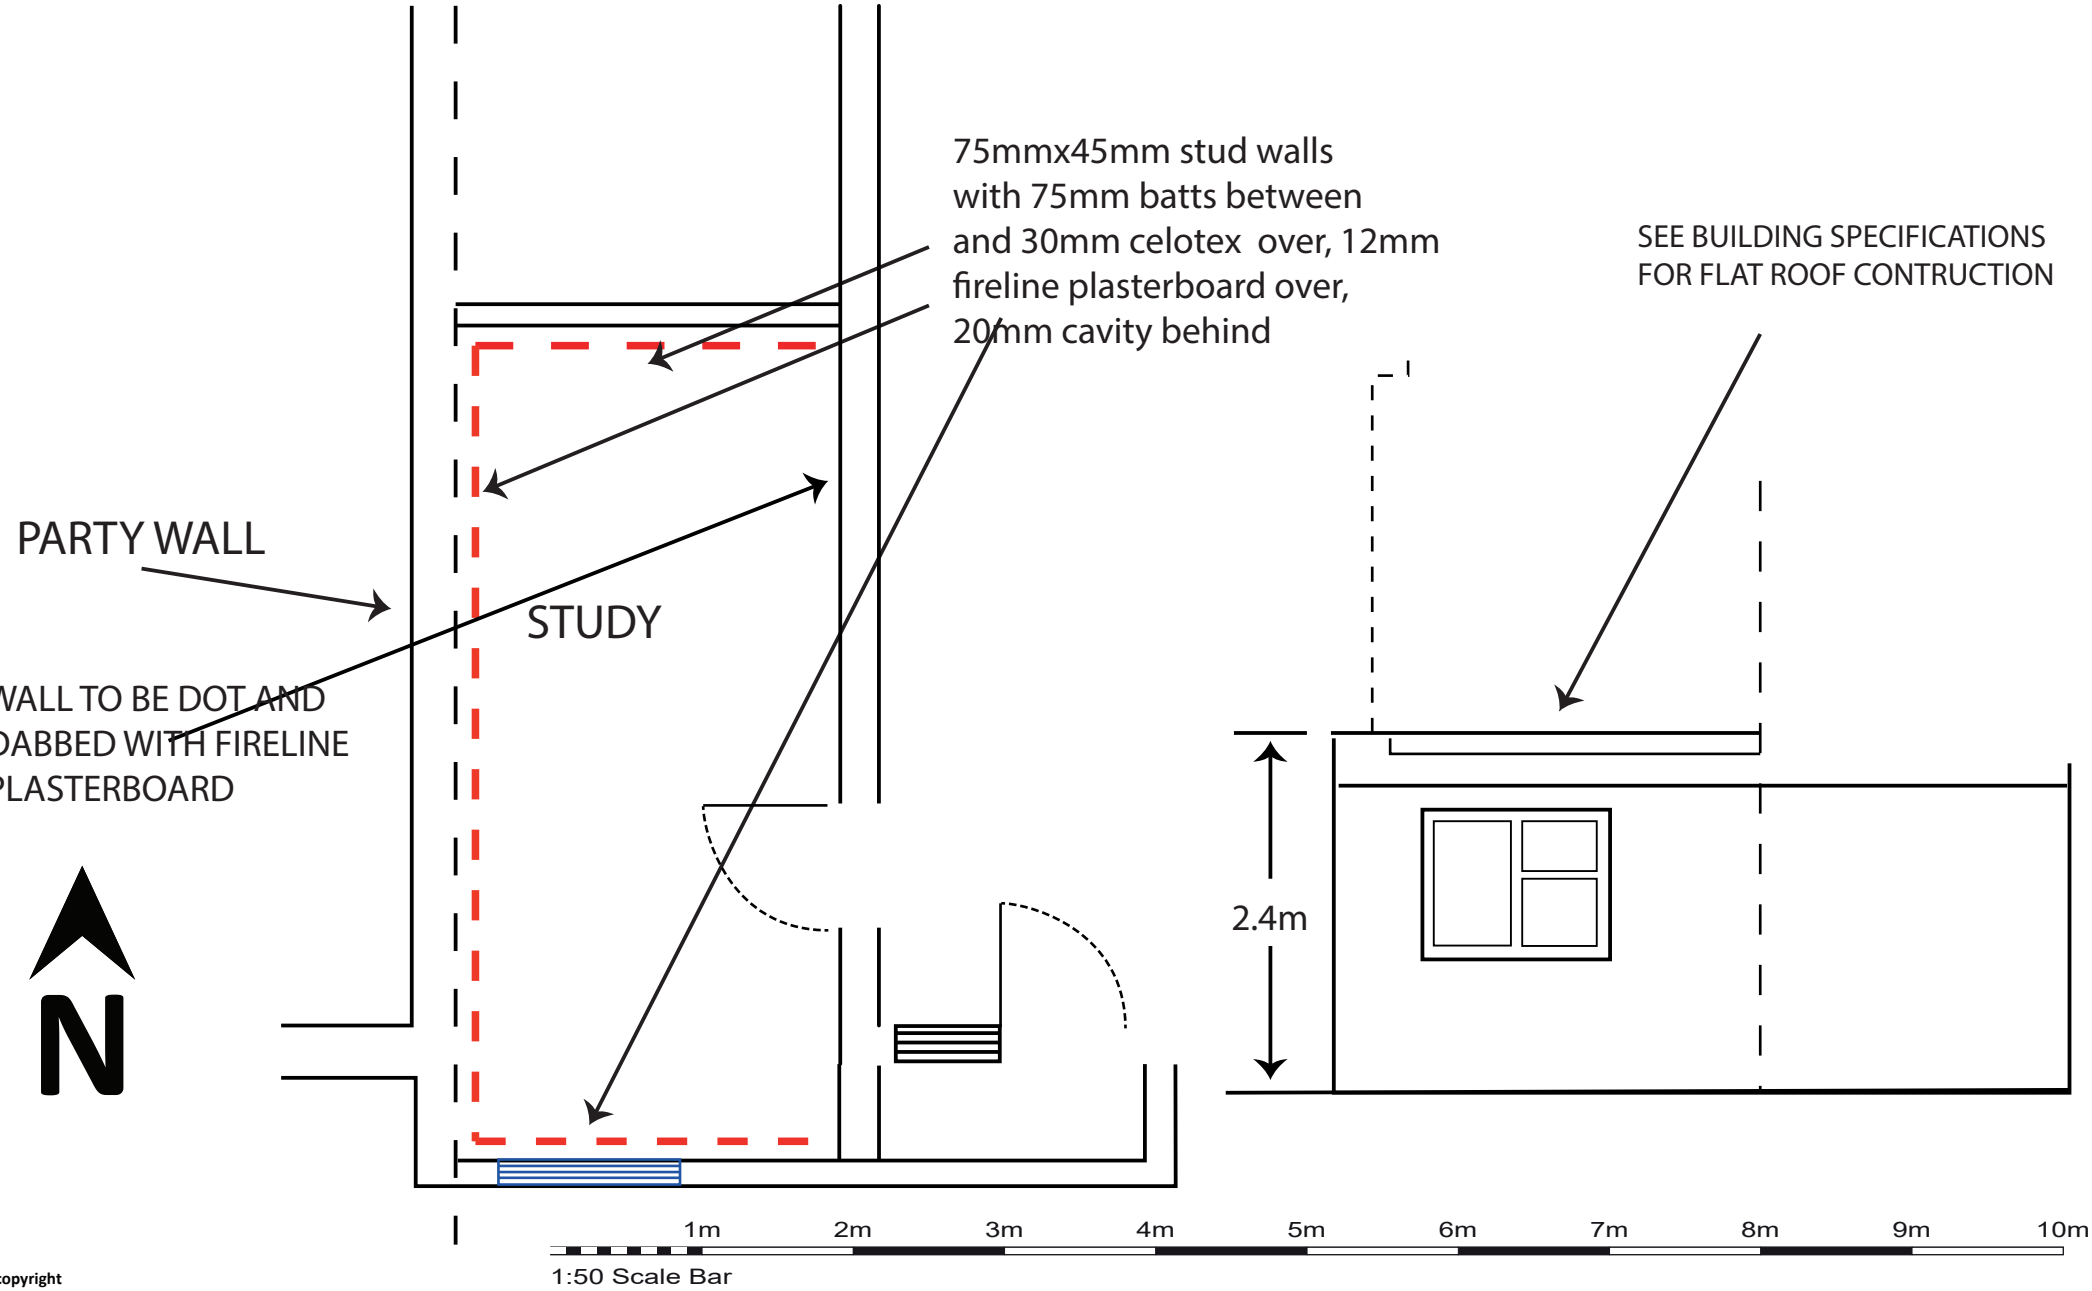

1:50 Scale Bar

© copyright

ED63 ELEMENTAL DESIGN	elementaldesign63@gmail.com 07799 402 870 07754 093 904	**13 EDBURTON GARDENS, SHOREHAM BY SEA**		**Drawing Title:** **Garage Conversion detail**		AMENDMENT 1
			SCALE **1:50** **A4**	Drawing No.-**13EG.GC**	Rev:	**Drawn by - A.Ramus** **Date: 11-12-2019**