REVISED PLAN

BOROUGH OF WORTHING
02-08-11
TP/NO
1 11 10208/FULL

OFFICE COPY

BR

WB

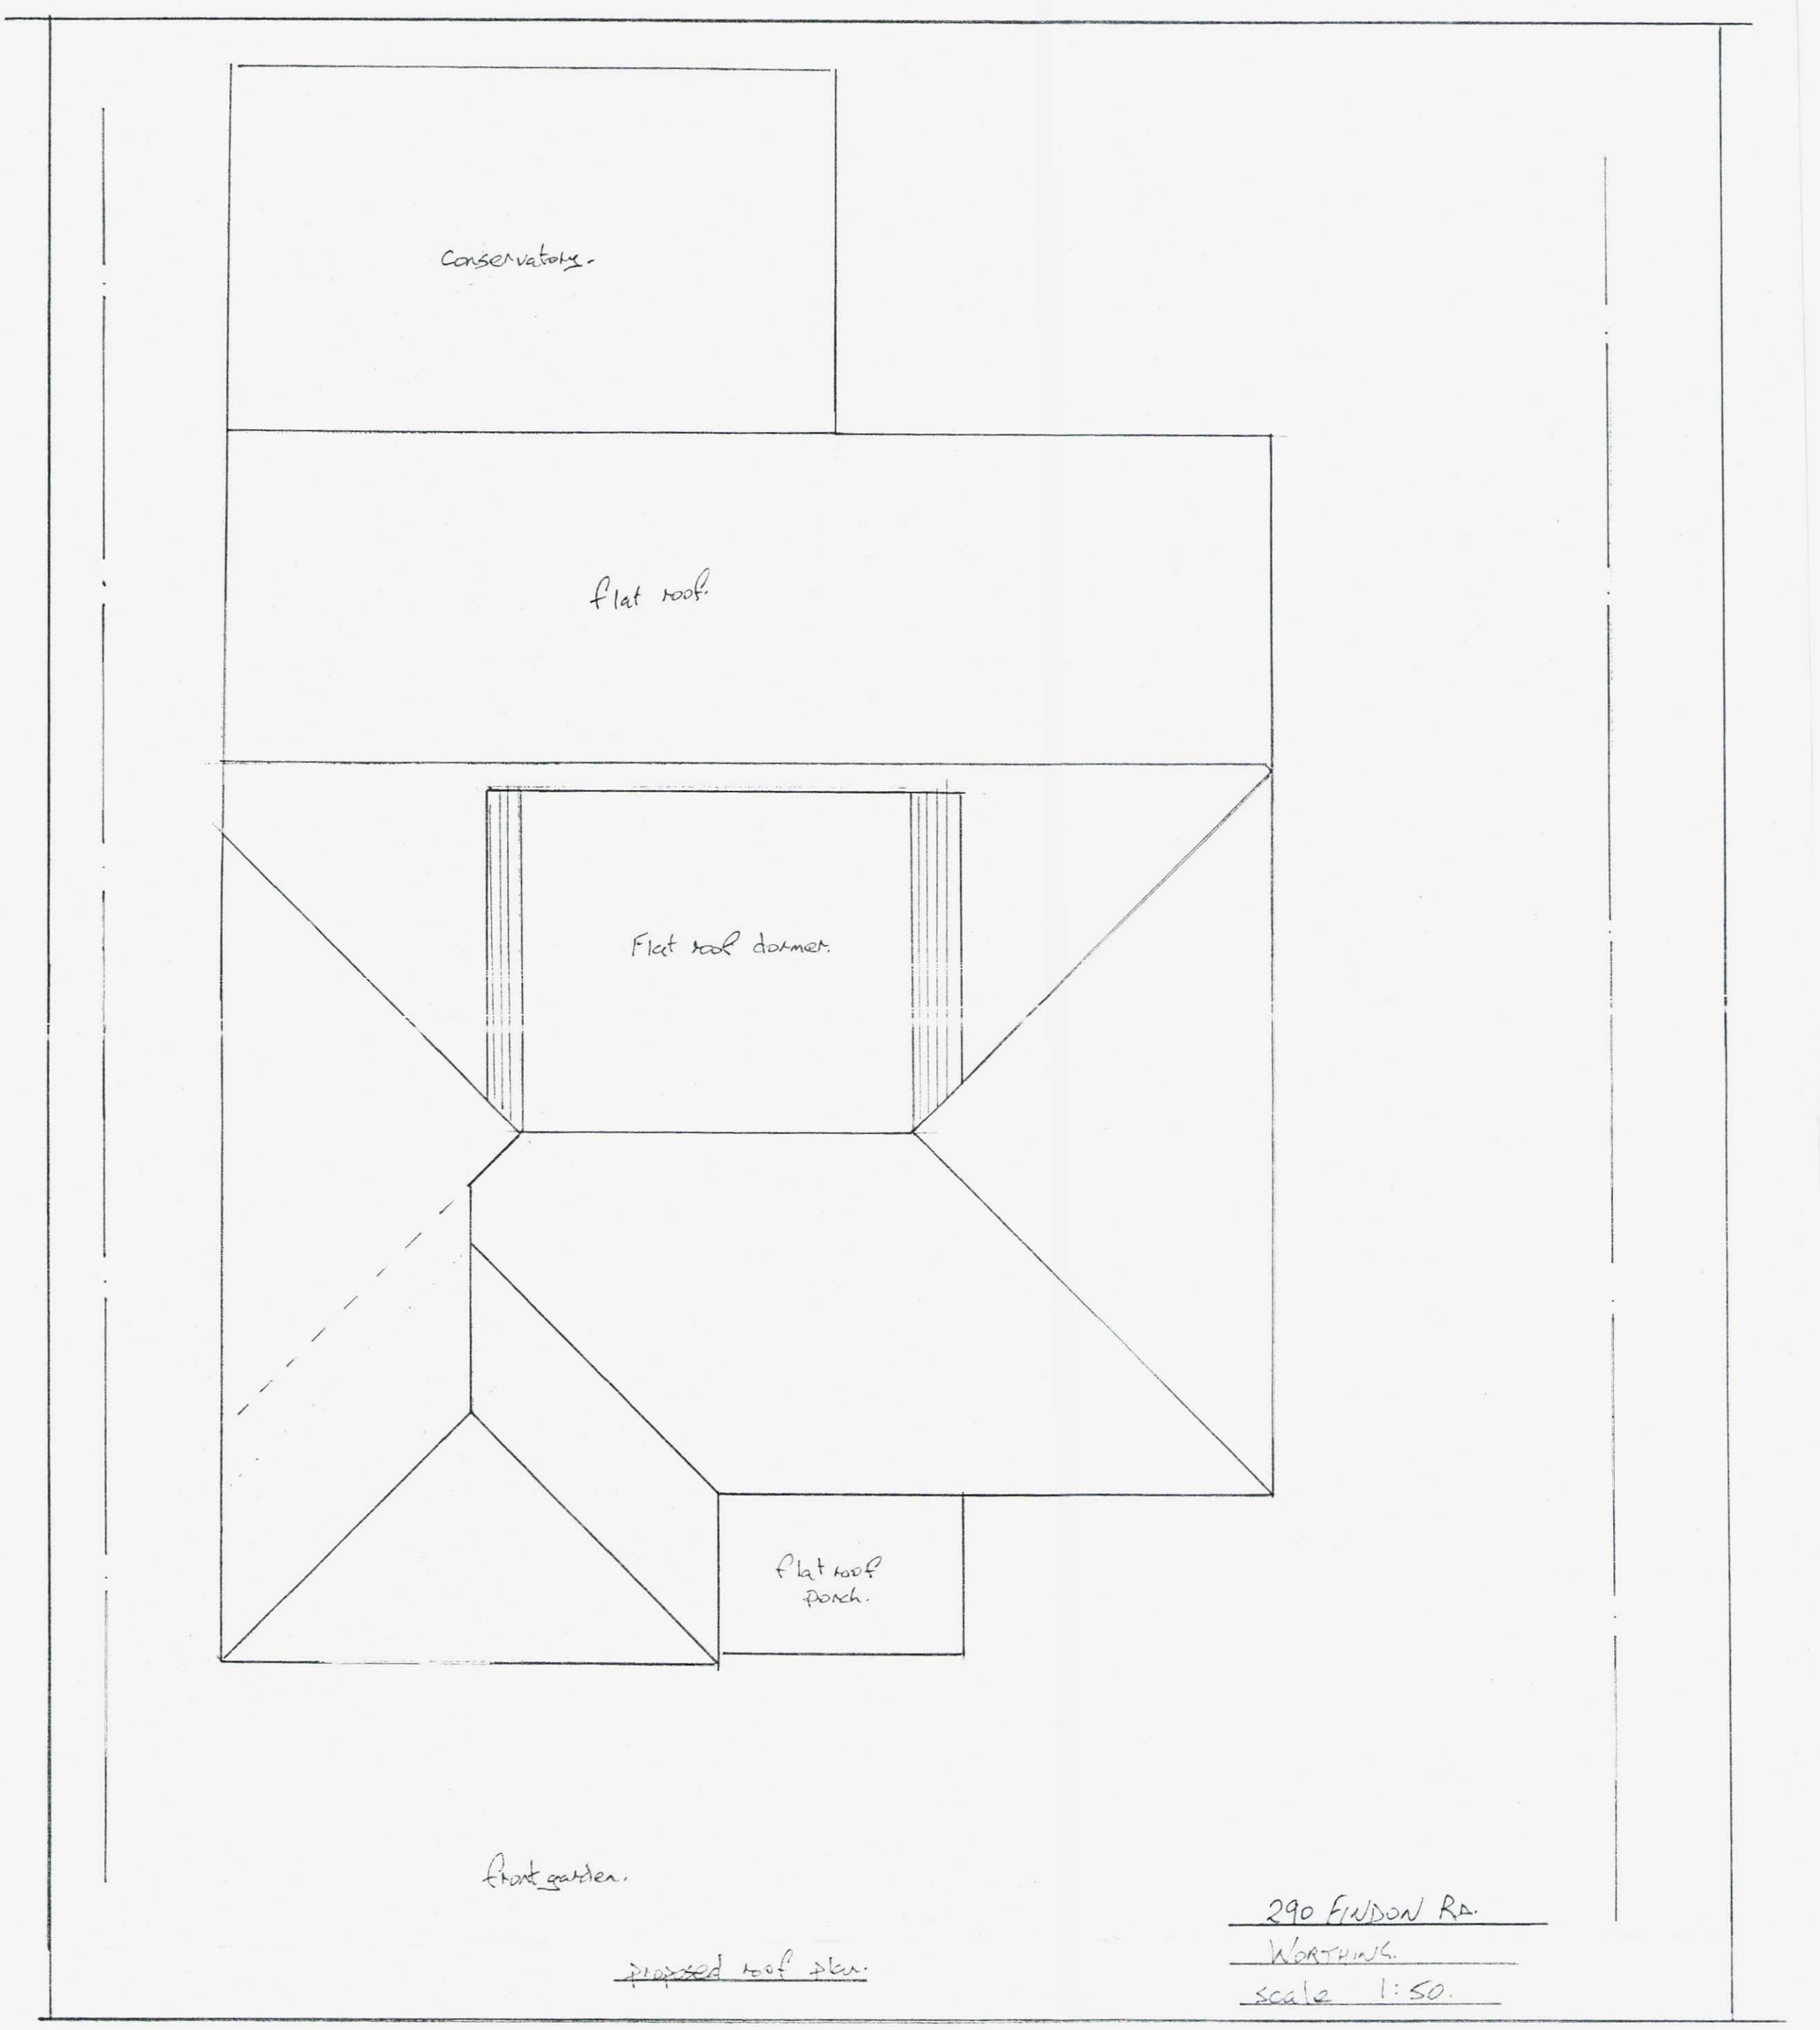


front garden.

~~proposed~~ roof plan.

290 FINDON RD.
WORTHING.
scale 1:50.