

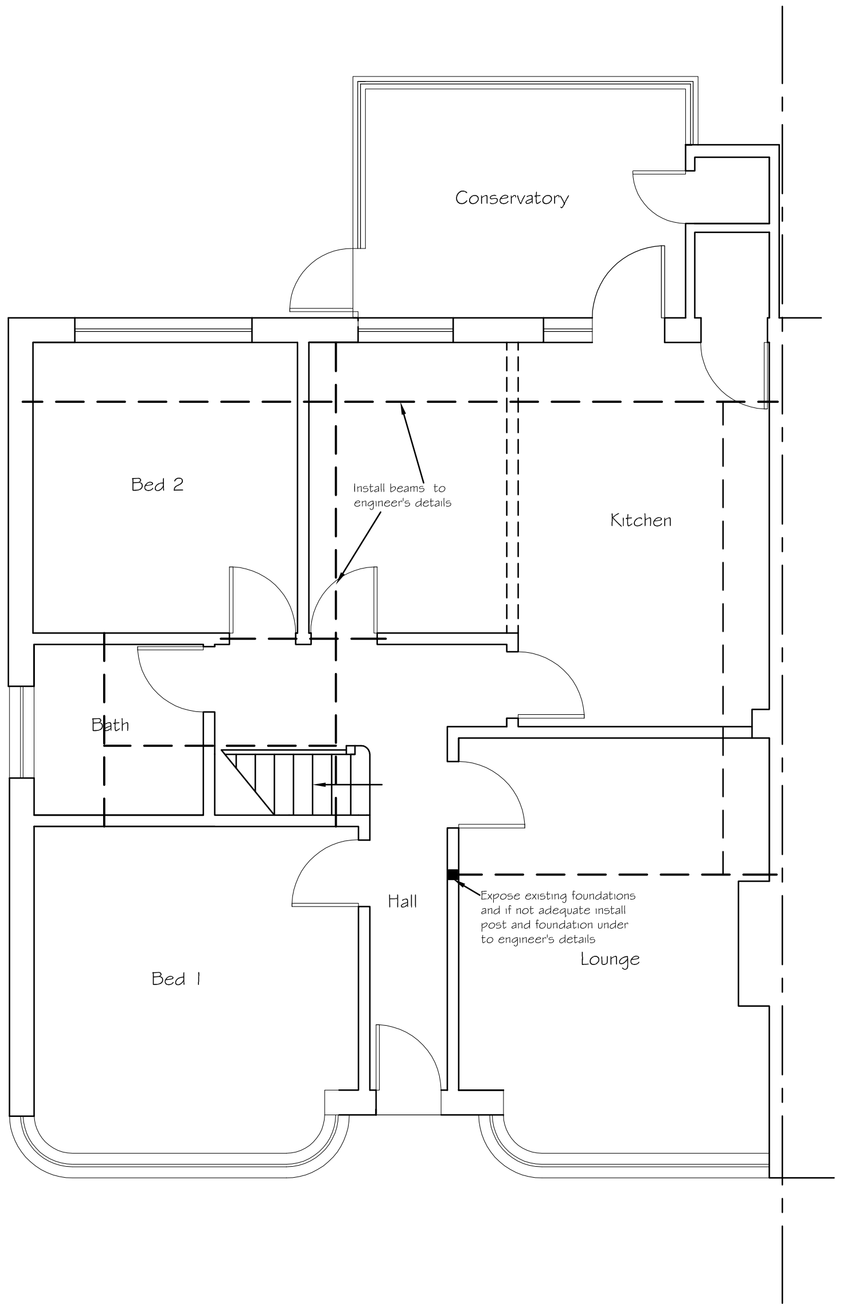


Proposed Ground Floor Plan

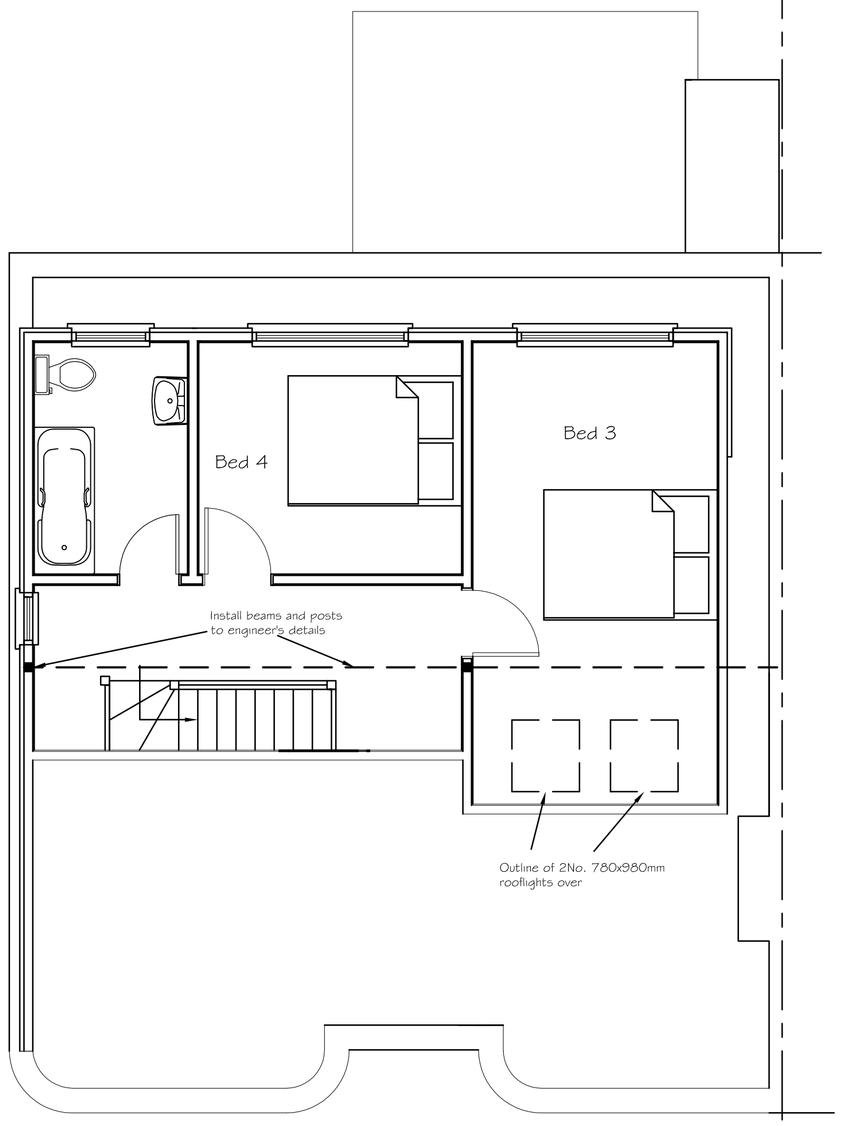


Proposed First Floor Plan

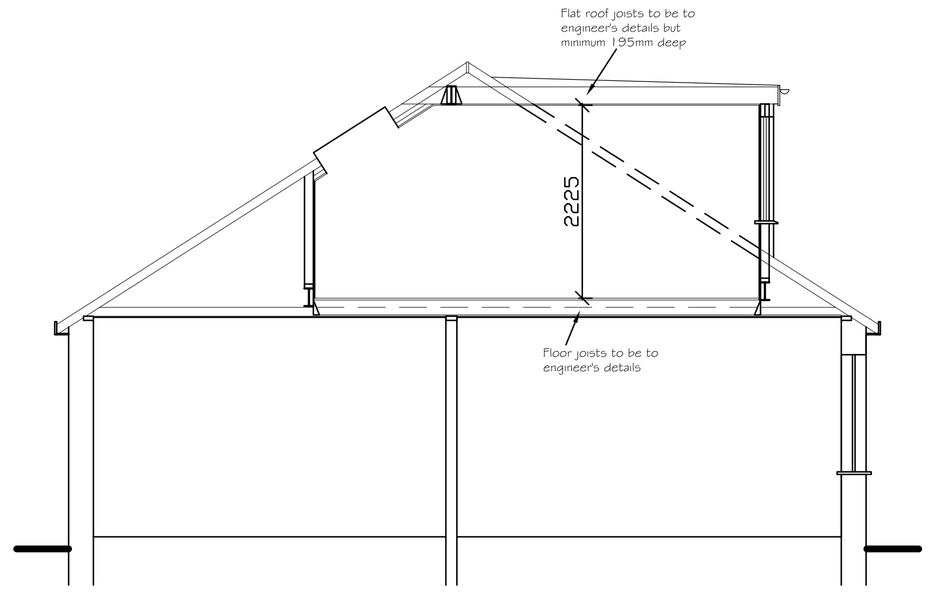


Proposed Section

Hip to gable = 5.16x2.86x8/2 = 19.67m3
Dormer = 3.43x2.1x6.38/2 = 30.18m3


Total 49.85m3

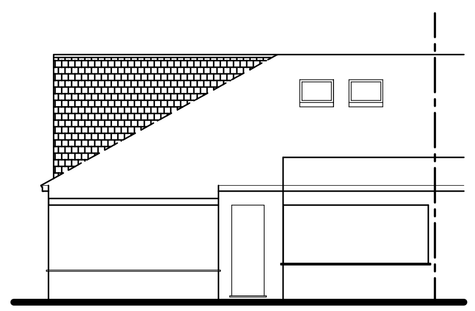

Proposed Front (North-East) Elevation

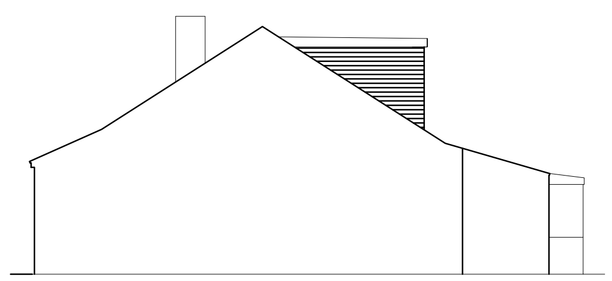


Proposed Side (North-West) Elevation

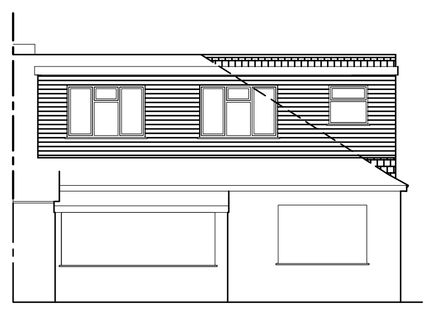

Proposed Rear South-West) Elevation

All materials to match existing.

Side window to have obscure glass and fixed shut up to 1700mm above floor level.

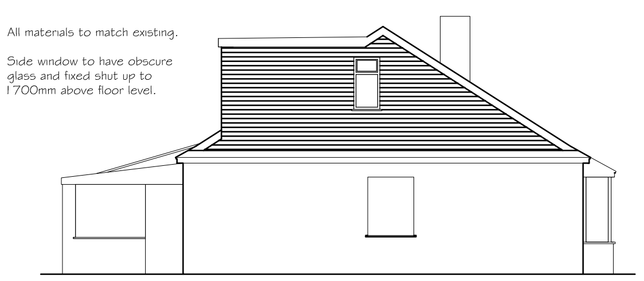

Proposed Side (South-East) Elevation

0 0.5 1 2 3 4 5 6 7 8 9 10

SCALE 1:100

Tony Rogers
Building Consultants
Address: 40 Dawn Crescent, Upper Beeding
West Sussex, BN44 3WH
Telephone: 01903 815225 Fax: 01903 815225

Rev.	Date:	Revision Description:

Client: Mr & Mrs B Morley

Address: 3 The Drive
Lancing
West Sussex
BN15 8PT

Project: Proposed rooms in roof with hip to gable and rear dormer

Scale: 1:50 1:100
Paper Size A1

Date: August 2020

Drawing No: 20/1421/02

Drawn By: AWR

Revision: