CDM 2015 Health & Safety Information:

This information relates only to 'Significant Hazards' identified on this drawing and is to be read in conjunction with the Designer's Hazard Register.

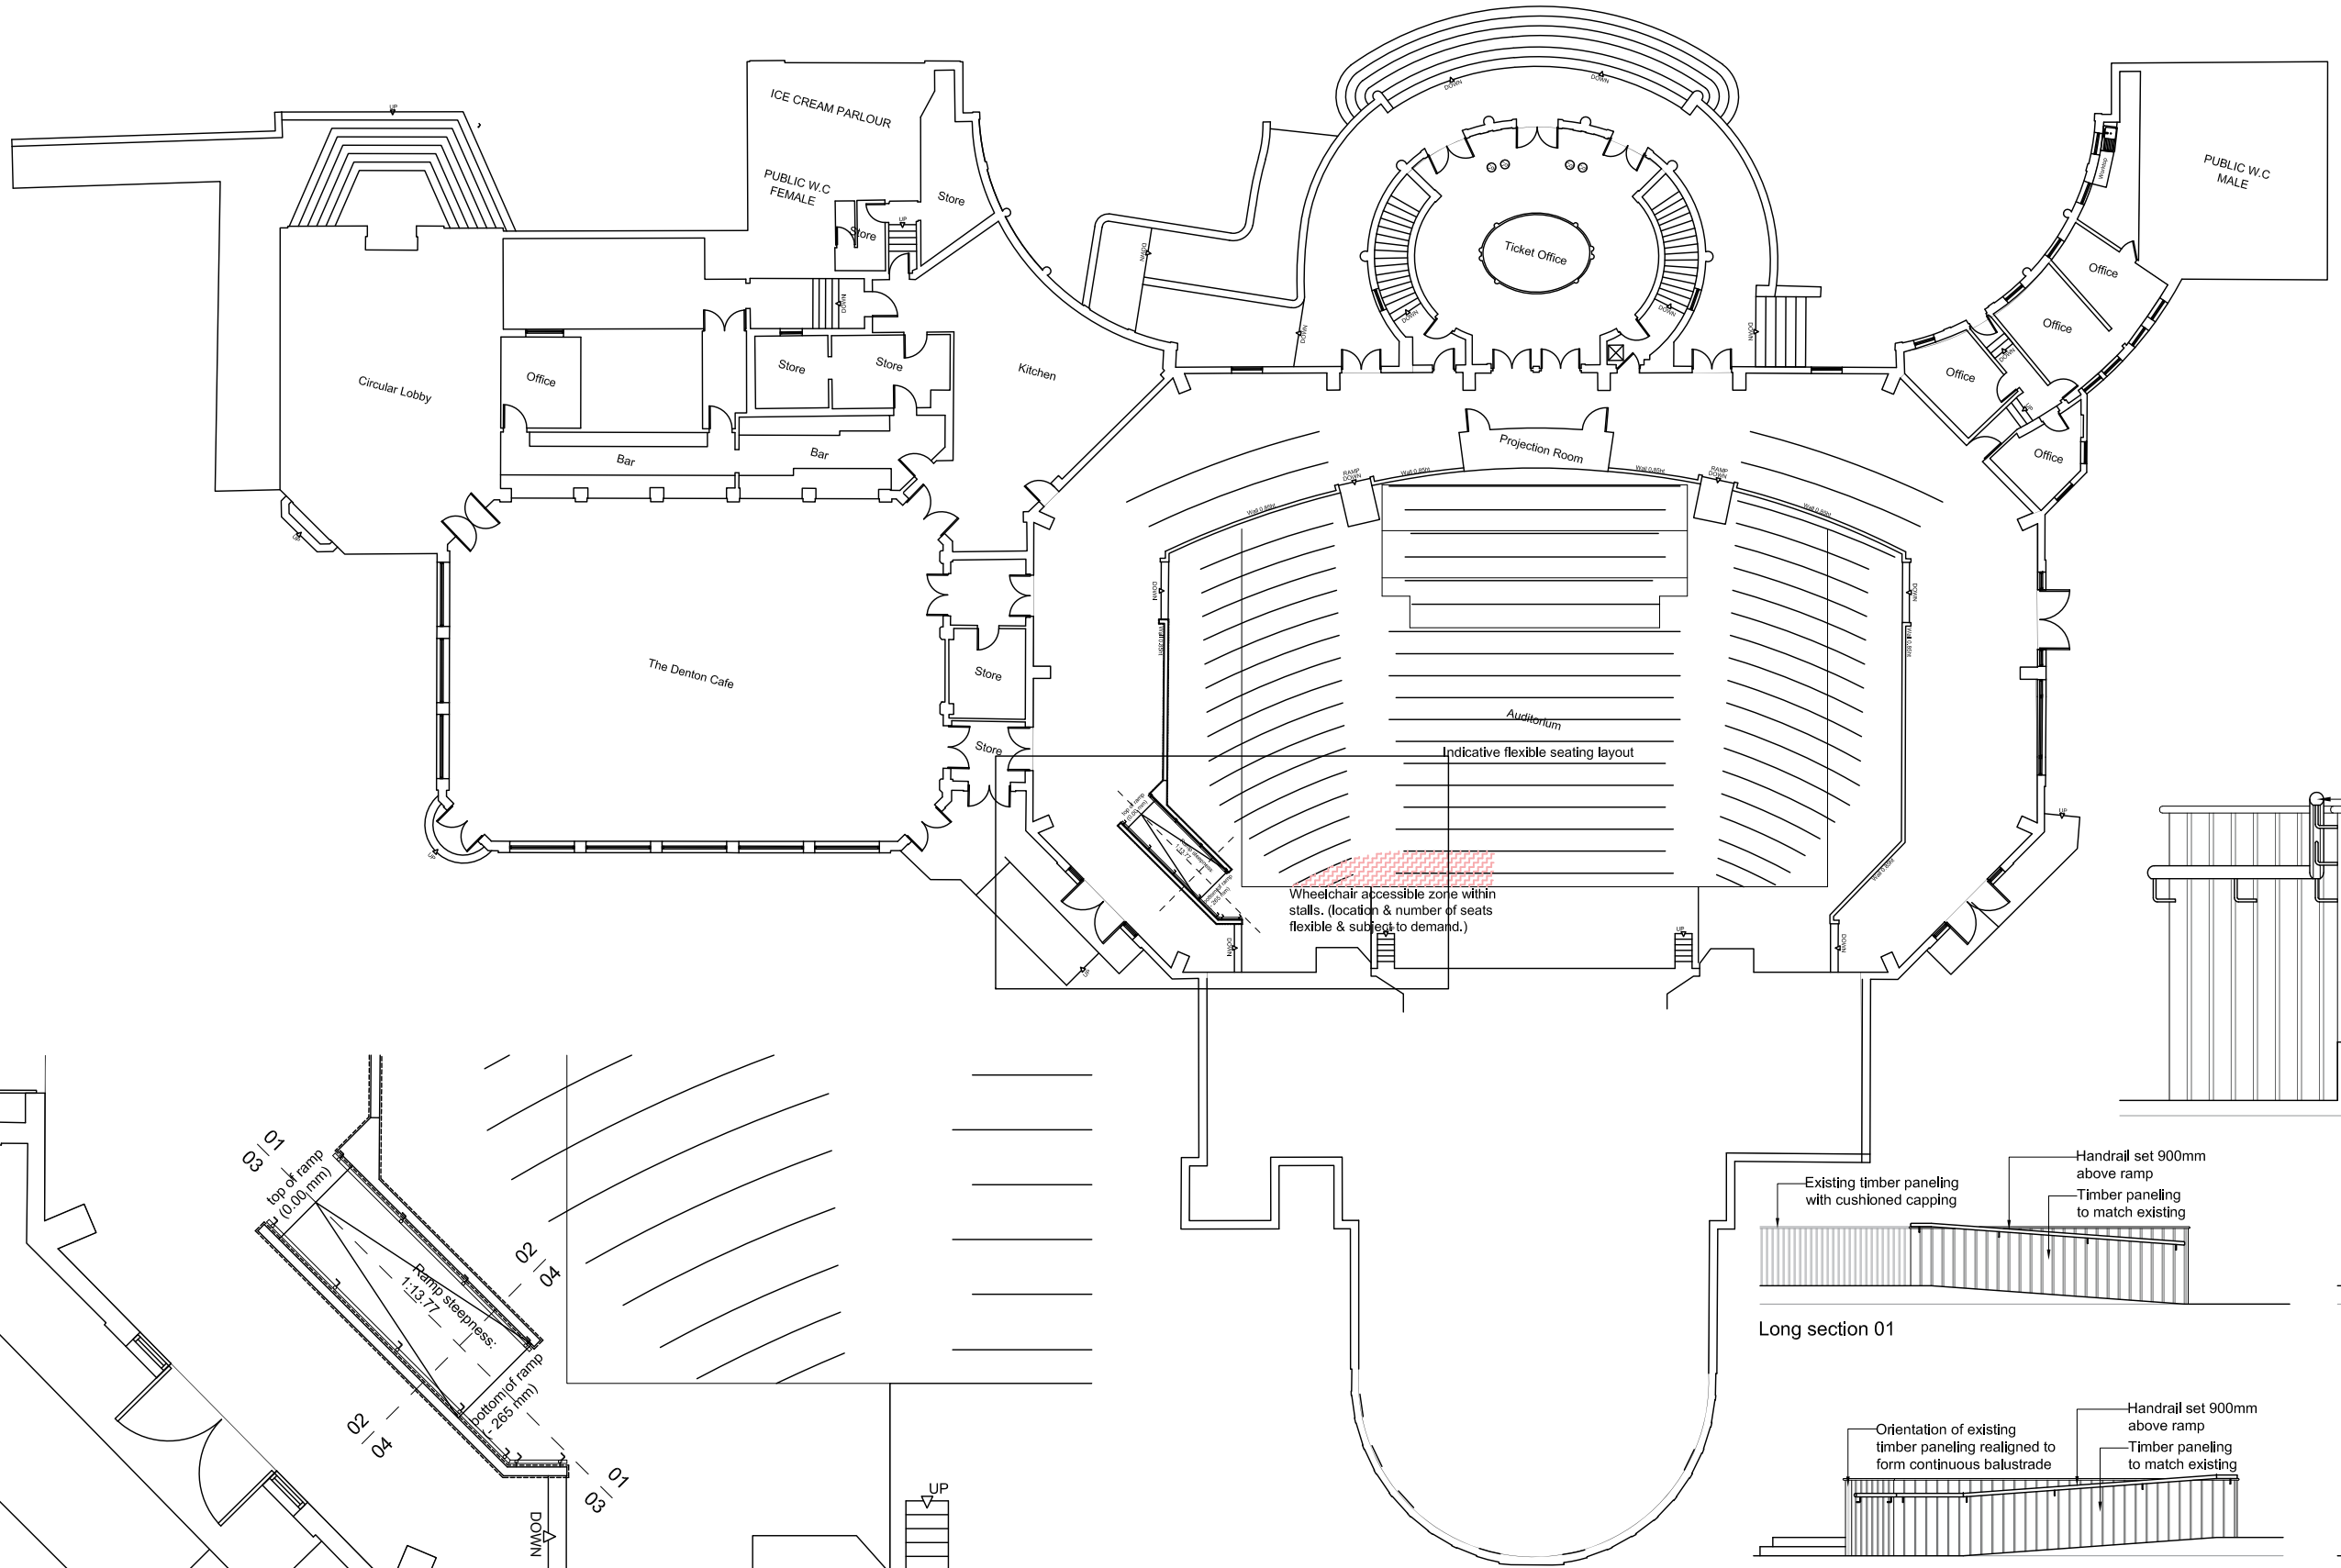

1:100 Ground Floor Extract

Timber 50mm round handrail, pre-finished, to provide 30 point LRV difference with stained timber paneled wall.
Fixed back to wall with wall brackets at fixing points to manufacturer's recommendations, with matching handrail caps.

Long section 01

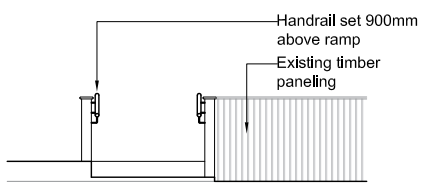

Short section 02

Long section 03

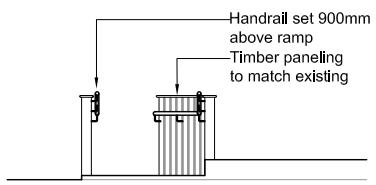

Short section 04

Client's Name
WTM

Job Title
Worthing Pavilion Theatre

Drawing Title
Proposed Ground Floor Plan

Scale
1:250 @ A3
metres 2 4 6 8 10

Drawn	Checked	Date
NW	DM	12.09.24

Job No	Drawing No	Rev
7524	0100	B

Status
INFORMATION

Rev	Date	Revision Details	Dr	Ch
B	15.10.24	Handrail specification updated to suit comments	NW	
A	13.09.24	Sections added		

London: 76 Great Suffolk Street, London, SE1 0BL
T 0207 928 2773 E london@ecearchitecture.com
Sussex:
Bristol:
ECE Architecture
www.ecearchitecture.com

CAD Plot date: 16/10/2024 - 10:51:02 7524-drawings.dwg

© ECE Architecture Limited. No dimensions to be scaled from drawing except for the purposes of Planning Applications. The contractor should check all dimensions on site. It is the contractors responsibility to ensure compliance with Building Regulations.