

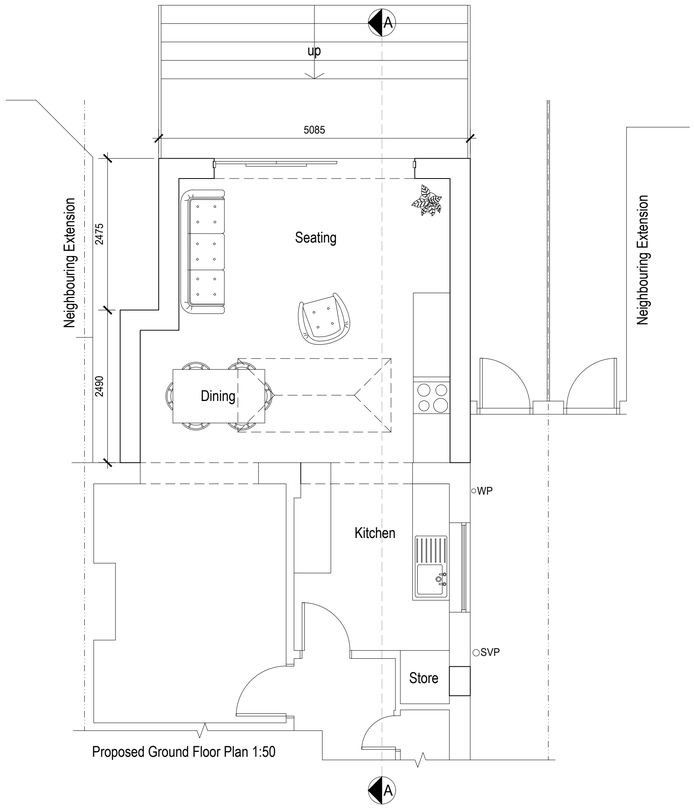



Proposed Ground Floor Plan 1:50

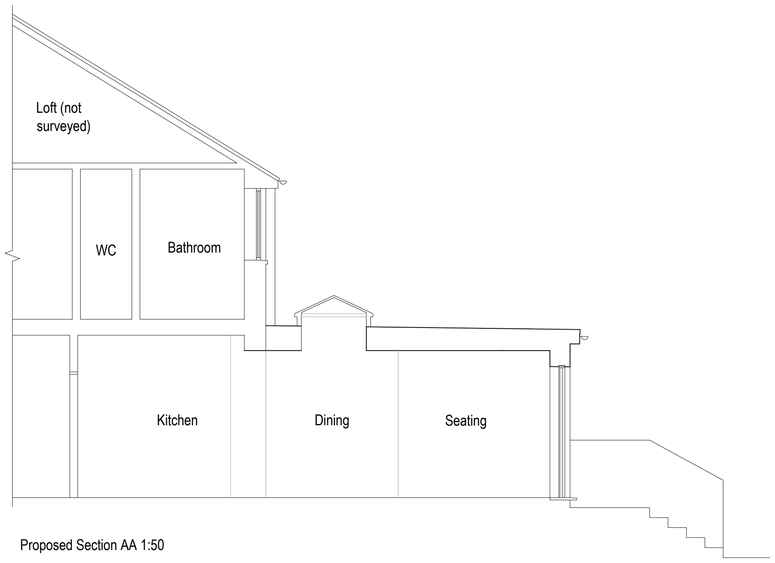


Proposed Section AA 1:50

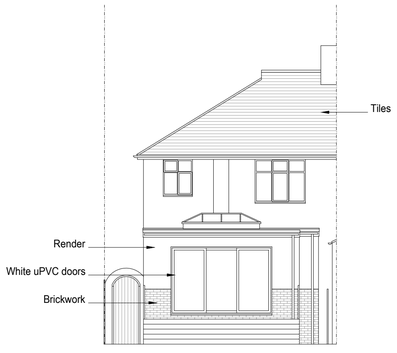


Proposed Rear Elevation (East) 1:100

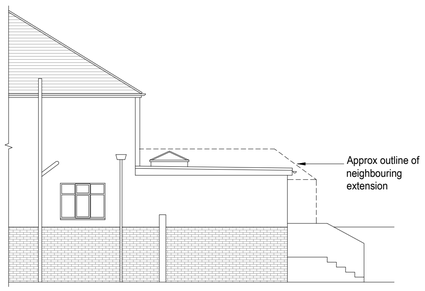

Proposed Side Elevation (South) 1:100

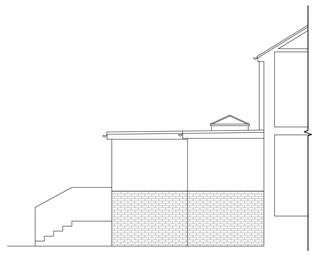

Proposed Side Sectional Elevation (North) 1:100

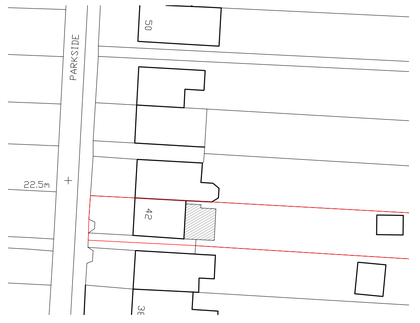

Block plan 1:500

1:500 0 10 20 30 40 50m

1:100 0 1 2 3 4 5 6 7 8 9 10m

1:50 0 1 2 3 4 5 6 7 8 9 10m

amendments

bpm Architectural Services Ltd.

client: Linda Mcquillen

project: 42 Parkside
Shoreham
East Sussex
BN43 6HA

project ref: 2394 Drawing No. 02

drawing title: Proposed plan, elevations and sections

drawn by: AW

date: Jan 21 scale: 1:50/100@ A1

www.bpmnet.co.uk
info@bpmnet.co.uk

Do not scale off drawing, check all dimensions on site before all work is commenced. All goods materials workmanship to conform with current building regs BSS and COP's