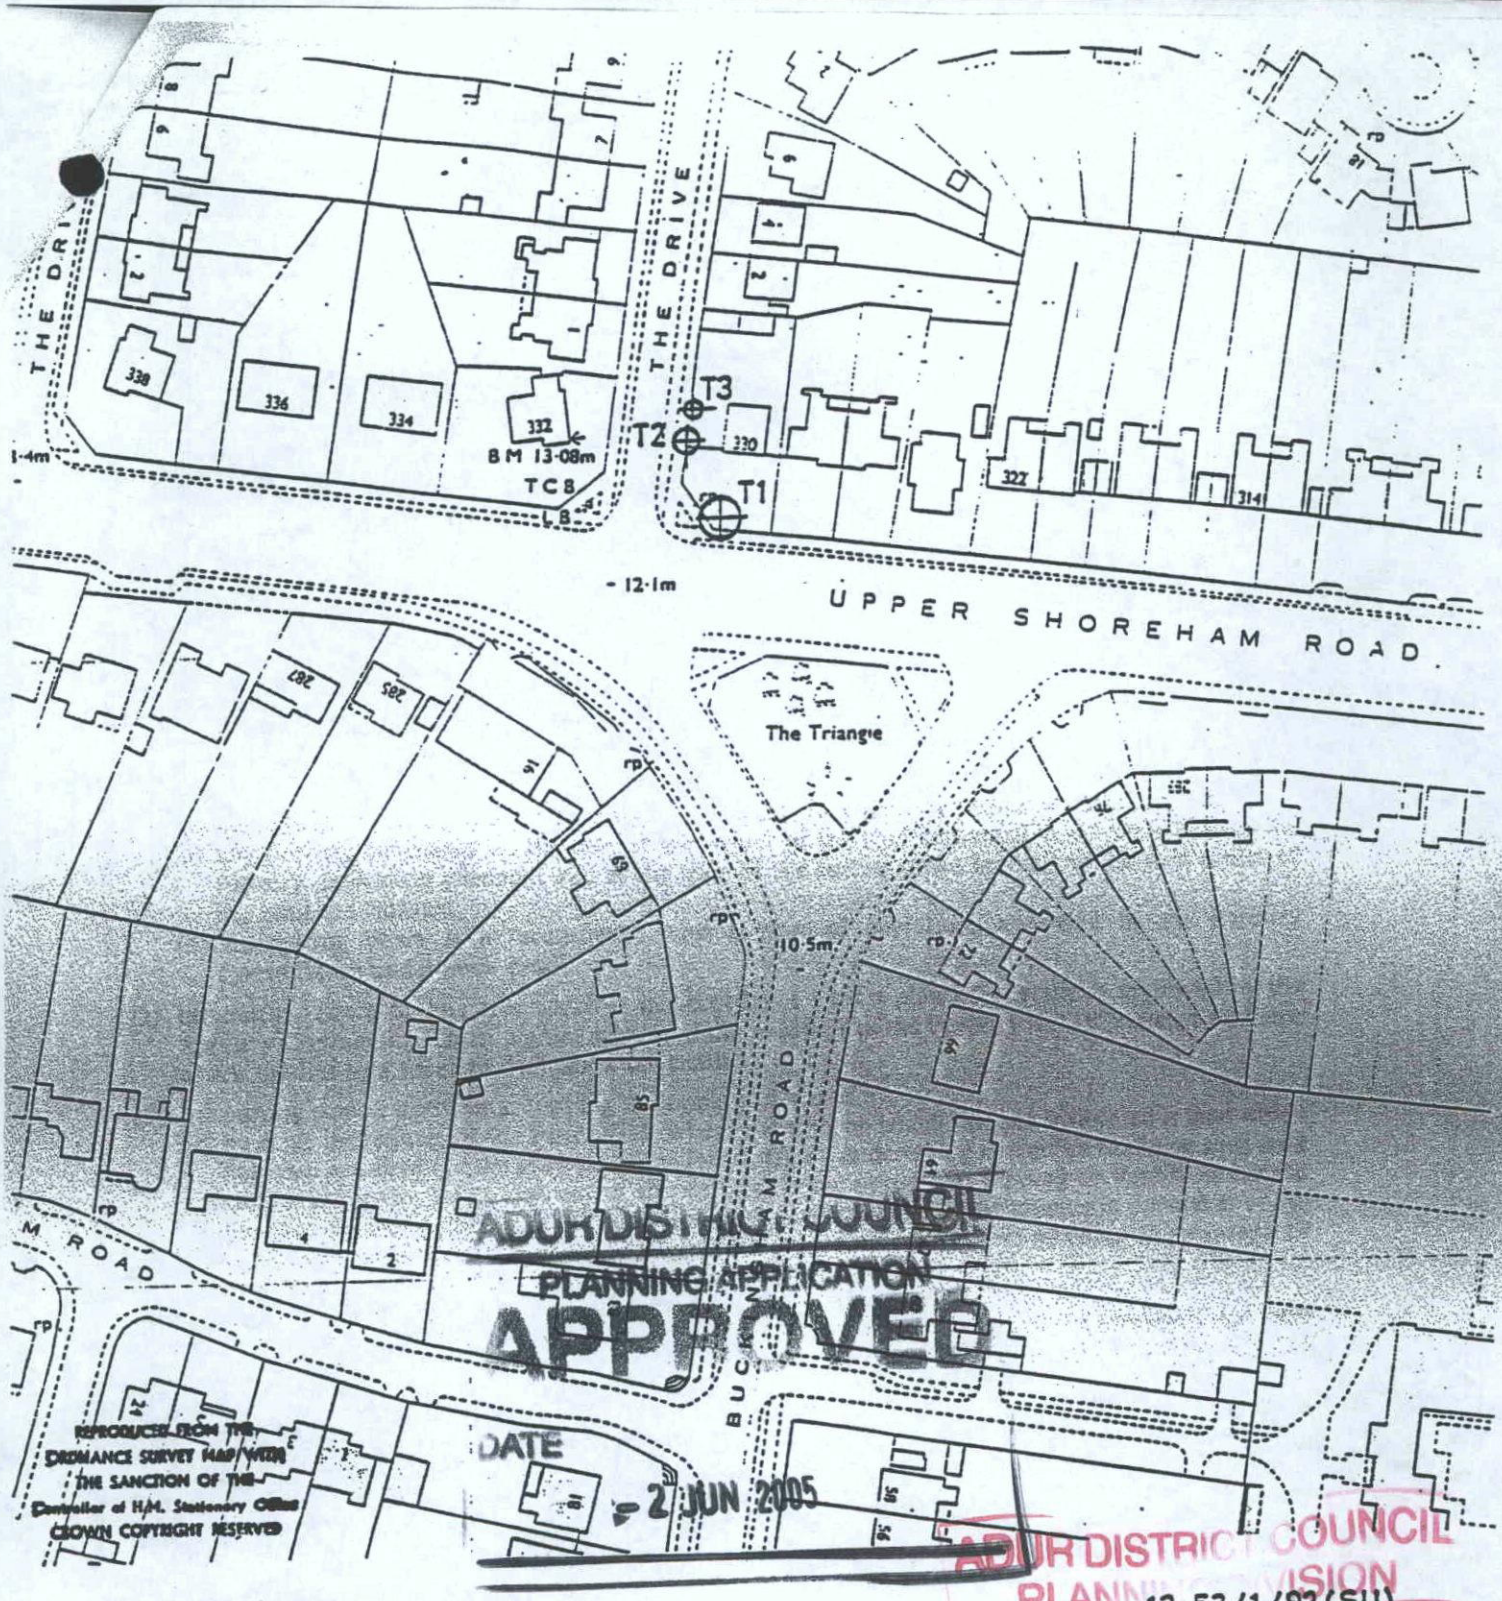


TREE PRESERVATION ORDER
RE: 330, UPPER SHOREHAM ROAD, SHOREHAM-BY-SEA

T1 - BEECH
T2 - LIME
T3 - HAWTHORN

ADUR DISTRICT COUNCIL
PLANNING DIVISION
PLAN No 13·53/1/92(SU)
DATE RECEIVED 25 APR 2005

Scale 1:1250

ADUR DISTRICT COUNCIL

DEVELOPMENT SERVICES DEPARTMENT

D.J. WADE, B.Sc (ECON), MCD, MRTPI
Director of Development Services

Civic Centre · Ham Road · Shoreham-by-Sea · Sussex BN4 6PR
Telephone Shoreham-by-Sea (0273) 455566